NOTES:

1. THE SITE IS ASSUMED TO BE FLAT, THE MECHANICAL CONTRACTOR IS TO ESTABLISH A BENCHMARK SET AT 100.000 (GRADE). ELEVATIONS THEREAFTER ARE TO BE REFERENCED TO THE BENCH MARK.
2. MOST PIPING IS PRESPOOLED BY OTHERS. UNSPOOLED PIPING WILL BE SHOWN SHADED.
3. MOST STRUCTURAL STEEL PIPE SUPPORTS ARE PREFABRICATED BY OTHERS. PIPE SUPPORTS TO BE FIELD CONSTRUCTED ARE SHOWN SHADED.
4. MECHANICAL CONTRACTOR IS RESPONSIBLE FOR SUPPLY AND INSTALLATION OF INSULATION, AND HAND WRAPPING ANY UNDERGROUND PRESPOOLED PIPING.

PIPE SHOE LEGEND:

○ (STA) PIPE SHOE ON CARBON STEEL LINE. SHOES WILL BE SHOP INSTALLED ON PRESPOOLED PIPING. SEE DRAWING 'SHOE-S1A' FOR DETAILS.

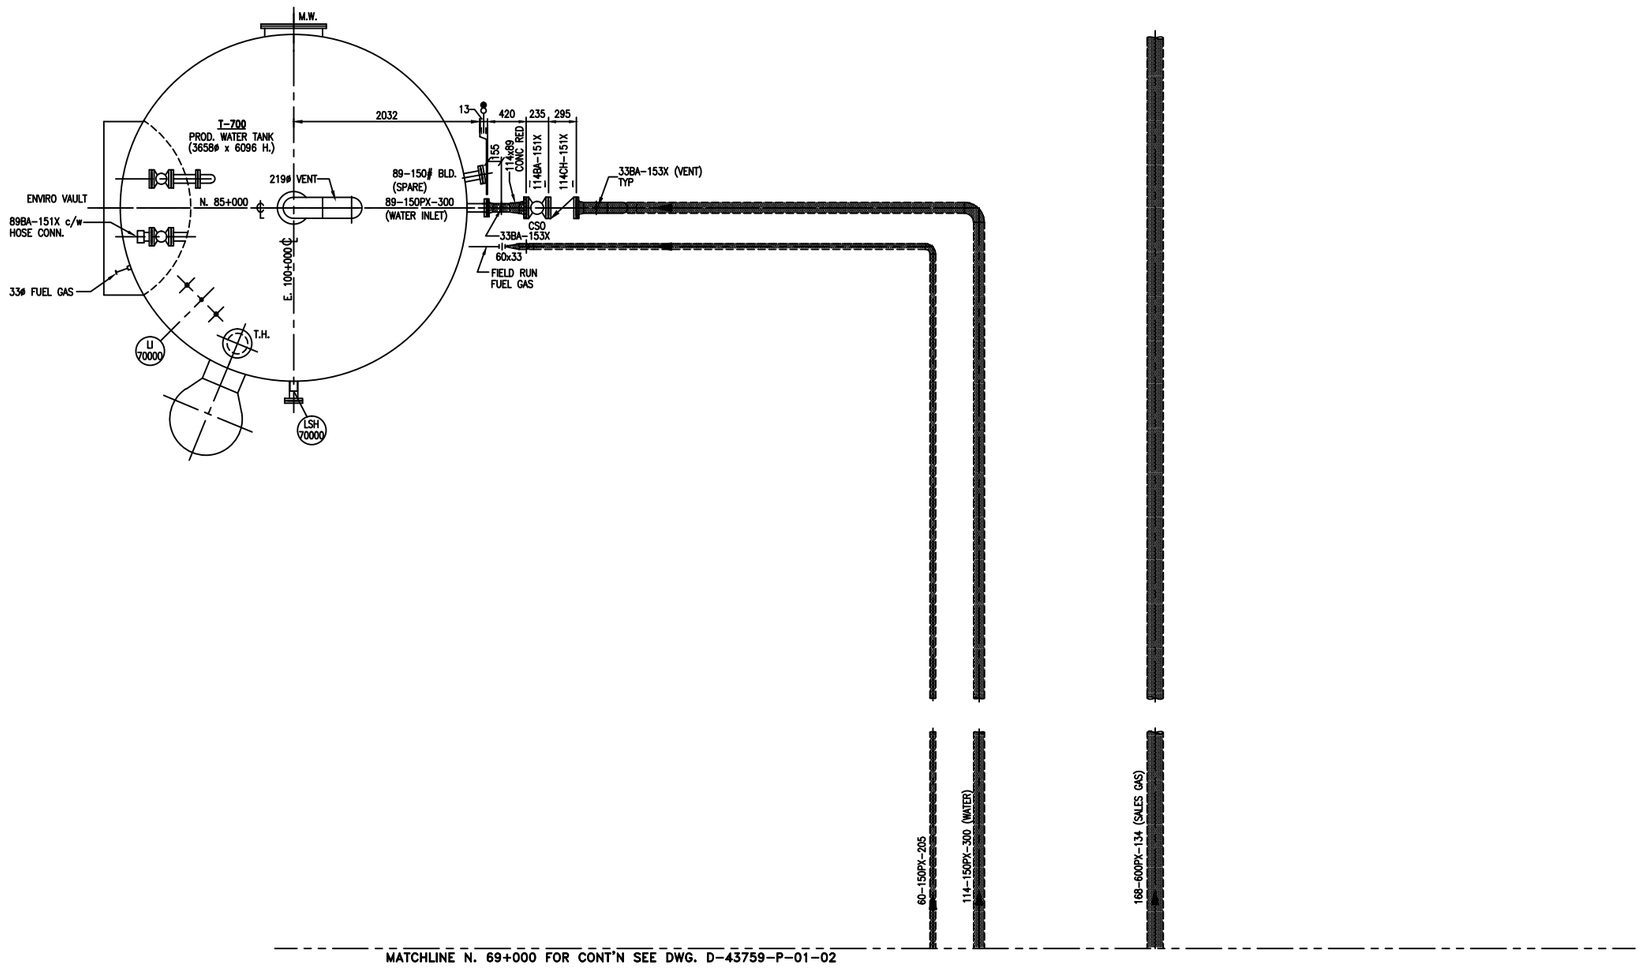

NO.	REVISION	PROJ. No.	BY	DATE	CHK.	DATE
0	ISSUED FOR CONSTRUCTION	43759	BF	04.12.14	JR	04.12.13

PERMIT STAMP:

GENERAL NOTES:

1. "POST CONSTRUCTION DRAWINGS" ARE GENERATED FROM CONSTRUCTION CHANGE INFORMATION FURNISHED BY BOWER DAMBERGER ROLSETH ENGINEERING LTD. IN THE FIELD. ALL CHANGES MADE DURING CONSTRUCTION, ANY CHANGES NOT DOCUMENTED WILL NOT APPEAR ON THE DRAWINGS AND THEREFORE THE DRAWING MAY NOT BE AN ACCURATE REPRESENTATION OF THE CONSTRUCTED FACILITY.
2. PRIOR TO THE COMMENCEMENT OF ANY CONSTRUCTION AND OR EXCAVATION IT SHALL BE THE RESPONSIBILITY OF THE OWNERS REPRESENTATIVE TO VERIFY THE LOCATION AND STATUS OF ANY PIPING, ELECTRICAL, EQUIPMENT OR BUILDINGS.
3. ANY REVISIONS MADE TO EXISTING EQUIPMENT, PIPING OR ELECTRICAL ON A FACILITY NOT DESIGNED BY B.D.R. ENG. LTD. IS ONLY SHOWN AS A REPRESENTATION OF WHAT EXISTS AND MUST BE VERIFIED BY THE OWNER.

	BY	DATE
DRN.	LS	04.10.25
CHK.		
APP'D.		
L.S.D.	05-26-35-21 W4M	

bdr
Bower Damberger Rolseth Engineering Ltd.

TRIDENT EXPLORATION CORP.

CBM COMPRESSOR STATION
WATER TANK AREA PIPING PLAN

SCALE	DRAWING NUMBER	REV
1:30	D-43759-P-01-06	0