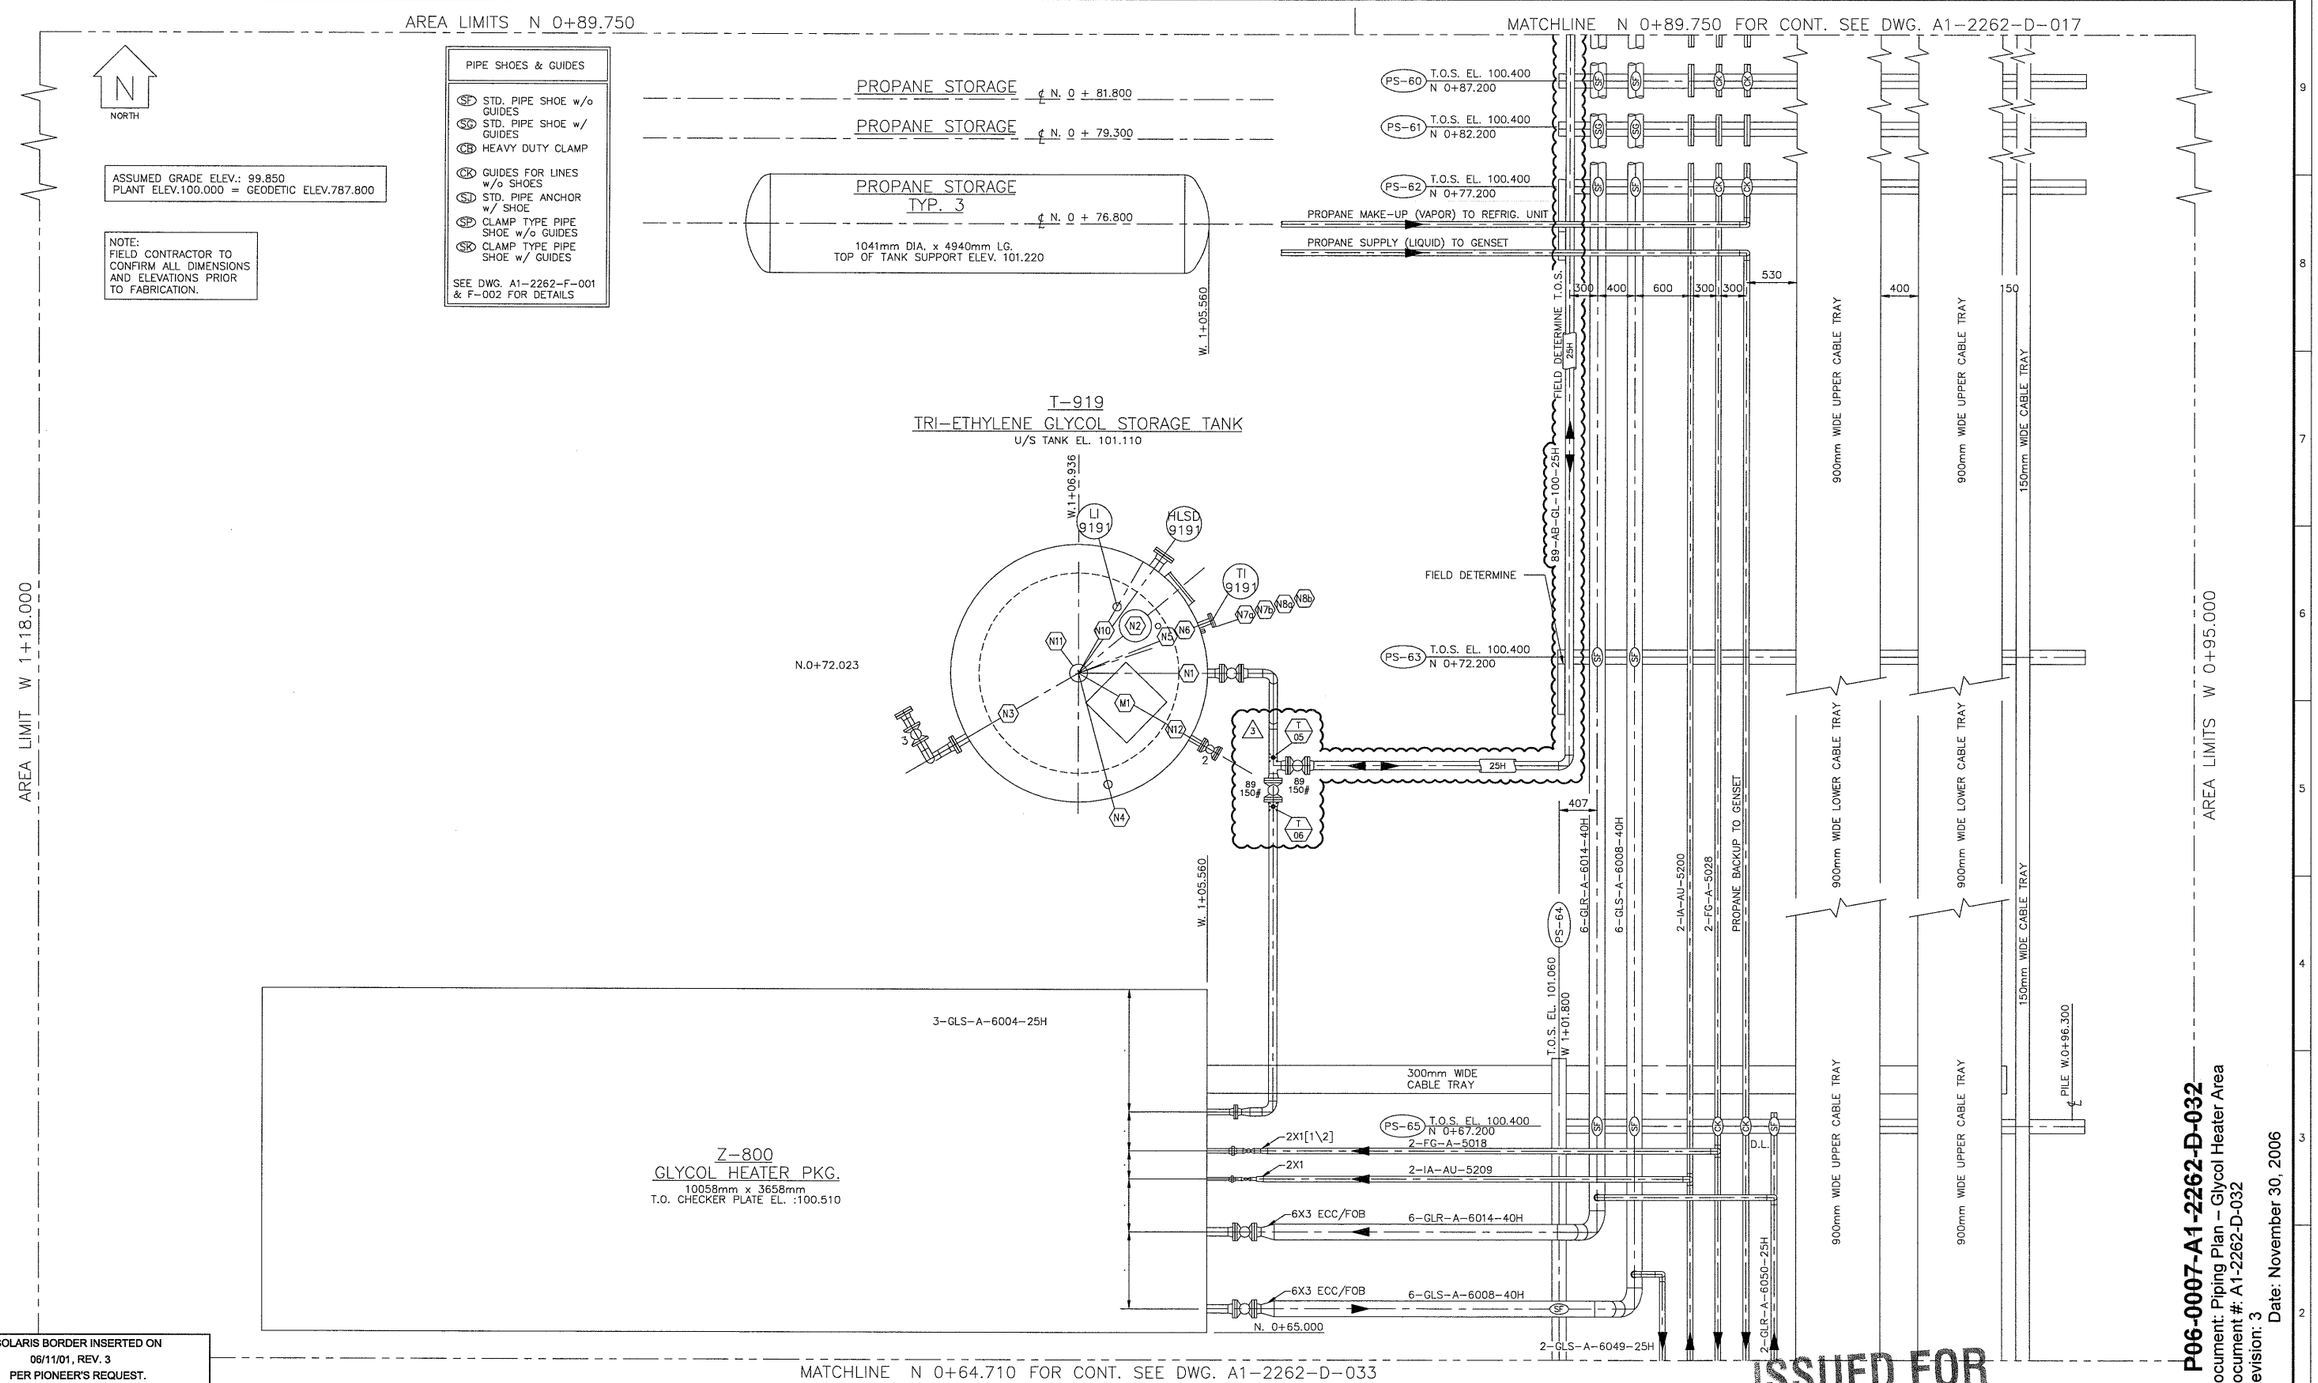

DWG. NUMBER	REFERENCE DRAWINGS	REV.	DATE	REVISION DESCRIPTION	DRAWN	CHECK	APPR.
.	.	A	97/11/01	CONCEPTUAL DESIGN	CMK	.	.
.	.	1	97/12/08	ISSUED FOR CONSTRUCTION	CMK	.	.
.	.	2	98/02/20	RE-ISSUED FOR CONSTRUCTION	CMK	.	.
.	.	3	06-11-30	Z-900 GLYCOL HEATER ADDITION	SV	KR	RR
.	.	.	.	.	.	.	.
.	.	.	.	.	.	.	.
.	.	.	.	.	.	.	.
.	.	.	.	.	.	.	.
.	.	.	.	.	.	.	.
.	.	.	.	.	.	.	.

PROFESSIONAL & PERMIT STAMPS

PROFESSIONAL ENGINEER S.SALH

Dec/2006

THIS DRAWING IS THE SOLE PROPERTY OF SOLARIS MANAGEMENT CONSULTANTS INC., AND IS LENT TO THE BORROWER FOR THEIR CONFIDENTIAL USE ONLY. THIS DRAWING SHALL NOT BE REPRODUCED, COPIED OR ALTERED IN ANY WAY, NOR SHALL IT BE USED FOR ANY PURPOSE OTHER THAN FOR WHICH IT WAS PRODUCED.

THIS DRAWING IS NOT APPROVED FOR CONSTRUCTION UNLESS IT IS SIGNED, DATED AND STAMPED.

SOLARIS MANAGEMENT CONSULTANTS INC.
Suite #305, 7485-130th Street
Surrey, B.C. V3W 1H8
Phone: (604) 507-9800
Fax: (604) 507-9801
e-mail: solaris@solaris-mci.com

PIONEER NATURAL RESOURCES CANADA INC.

CHINCHAGA GAS PLANT
c-32-H/94-H-8
GLYCOL HEATER AREA - PIPING PLAN

	DRAWN	DESIGNED	CHECKED	APPROVED
BY	SV	.	KR	RR
DATE	–	–	–	–

SCALE	JOB NO.	DRAWING NUMBER	REV.
1:30	P06-0007	A1-2262-D-032	3