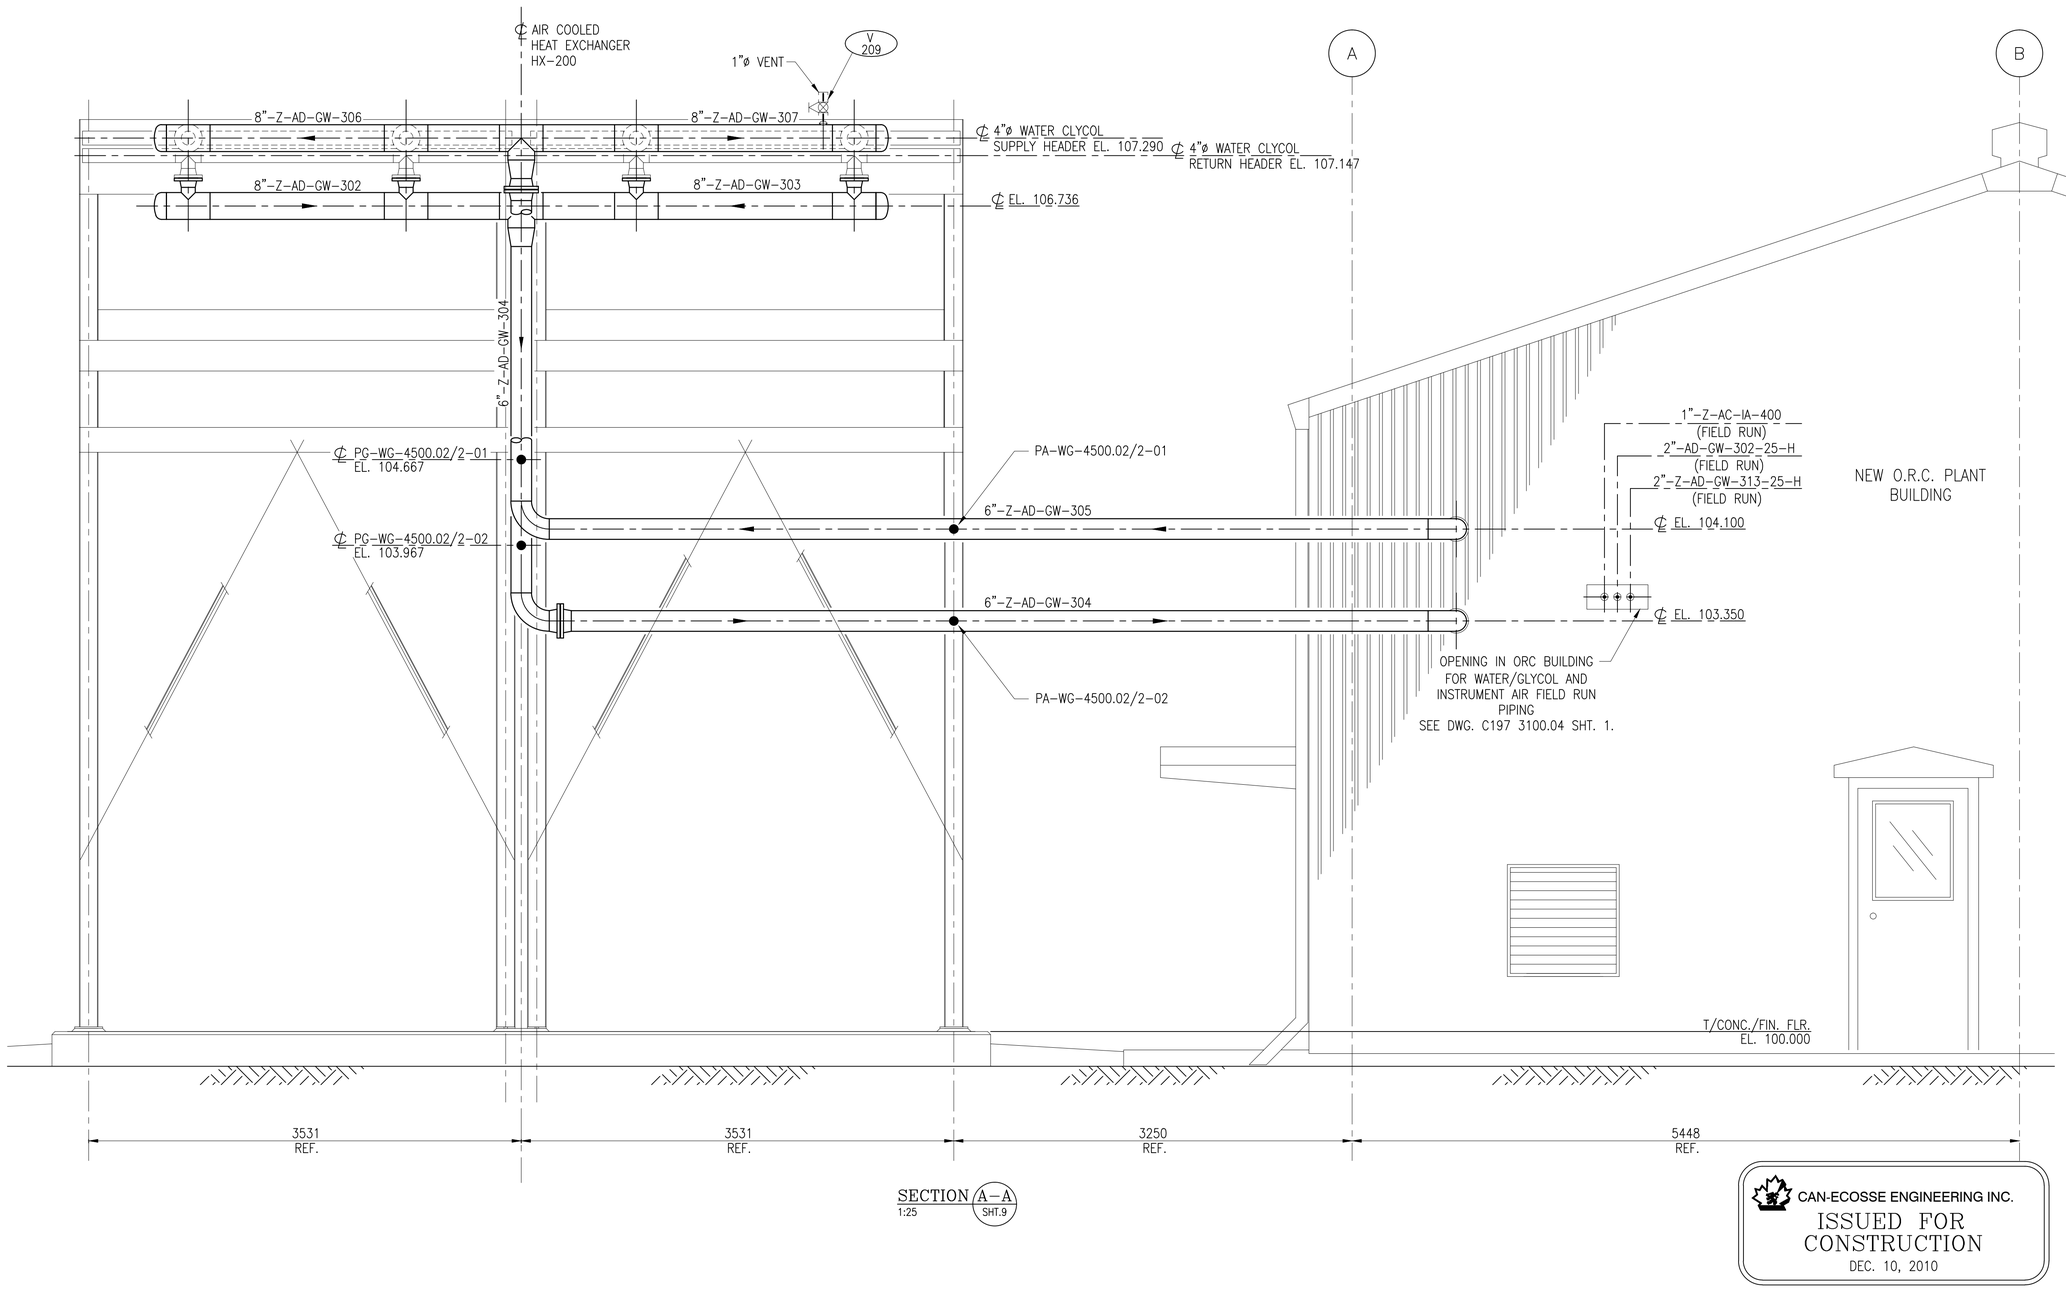

SECTION A–A
1:25 SHT.9

GENERAL NOTES:

READ THIS DRAWING IN CONJUNCTION WITH THE FOLLOWING:

C197 4500.01 SHT. 3 OF 13
C197 4500.01 SHT. 8 OF 13
C197 4500.01 SHT. 9 OF 13
C197 4500.01 SHT. 10 OF 13
C197 4500.01 SHT. 11 OF 13
C197 4500.01 SHT. 13 OF 13

FOR PIPE SUPPORTS, SEE THE FOLLOWING:

C197 4500.02 SHT. 1 OF 6
C197 4500.02 SHT. 2 OF 6
C197 4500.02 SHT. 3 OF 6
C197 4500.02 SHT. 4 OF 6
C197 4500.02 SHT. 5 OF 6
C197 4500.02 SHT. 6 OF 6

● – DENOTES PIPE SUPPORT LOCATION

PIPE SUPPORT LEGEND

SS – SUPPORT STEEL
PG – PIPE GUIDE
PA – PIPE ANCHOR
RH – RIGID HANGER
SH – SPRING HANGER
CS – CONSTANT SUPPORT

PIPE SUPPORT IDENTIFICATION

PH–WG–4500.02/1–01
- PH – SUPPORT TYPE
- WG – LINE SERVICE
- 4500.02 – SUPPORT NUMBER
- 1 – DETAIL DWG. NO.

CAN-ECOSSE ENGINEERING INC.
ISSUED FOR CONSTRUCTION
DEC. 10, 2010

REFERENCE DRAWINGS	G	F	E	D	C	B	A
	REVISED BY	REVISED BY	REVISED BY	REVISED BY	REVISED BY	REVISED BY	REVISED BY T. HARRIS
	DATE	DATE	DATE	DATE	DATE	DATE	DATE 10.12.10
	AUTHORIZED BY	AUTHORIZED BY	AUTHORIZED BY	AUTHORIZED BY	AUTHORIZED BY	AUTHORIZED BY	AUTHORIZED BY K. STEWART
	APPROVED BY	APPROVED BY	APPROVED BY	APPROVED BY	APPROVED BY	APPROVED BY	APPROVED BY K. STEWART
							ISSUED FOR CONSTRUCTION

CONSULTANT'S LOGO: FOUND ENERGY, An Aecon Company; CAN ECOSSE ENGINEERING INC. ST. CATHARINES, ONTARIO, CANADA

ENGINEERS STAMP

DRAFTING DEPT.
DRAWN BY T. HARRIS
CHECKED BY A. THOMPSON
DATE 10.12.10

DESIGN DEPT.
DESIGNED BY ??
CHECKED BY ??
SUBMITTED BY ??
APPROVED BY ??
DATE APPROVED ??

TransGas, A SaskEnergy Company

WATER/GLYCOL YARD PIPING
GENERAL ARRANGEMENT
PLAN

ROSETOWN W.H.R.
NE 21–30–14 W3M

ACAD FILE: C197 4500.01.12
FILE REF.
SCALE: 1:25
DRAWING No. C197 4500.01
SHEET 12 OF 13
PLOT DATE: 09.12.10
REV. A