Dean Leinweber, Moss Fabrication Ltd. Feb. 18'03 L3235-1.dwg

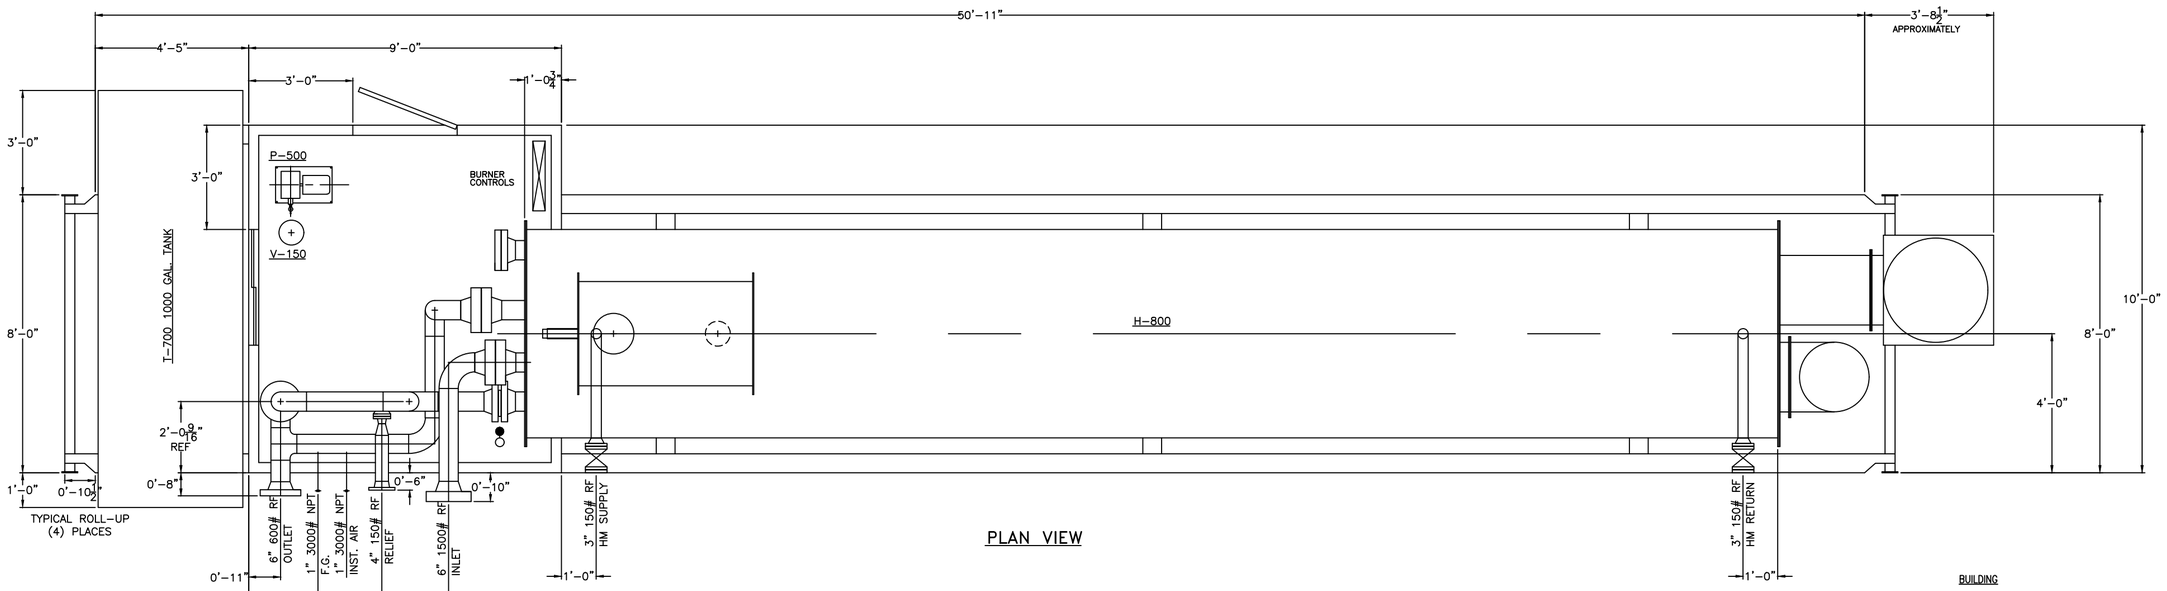

PLAN VIEW

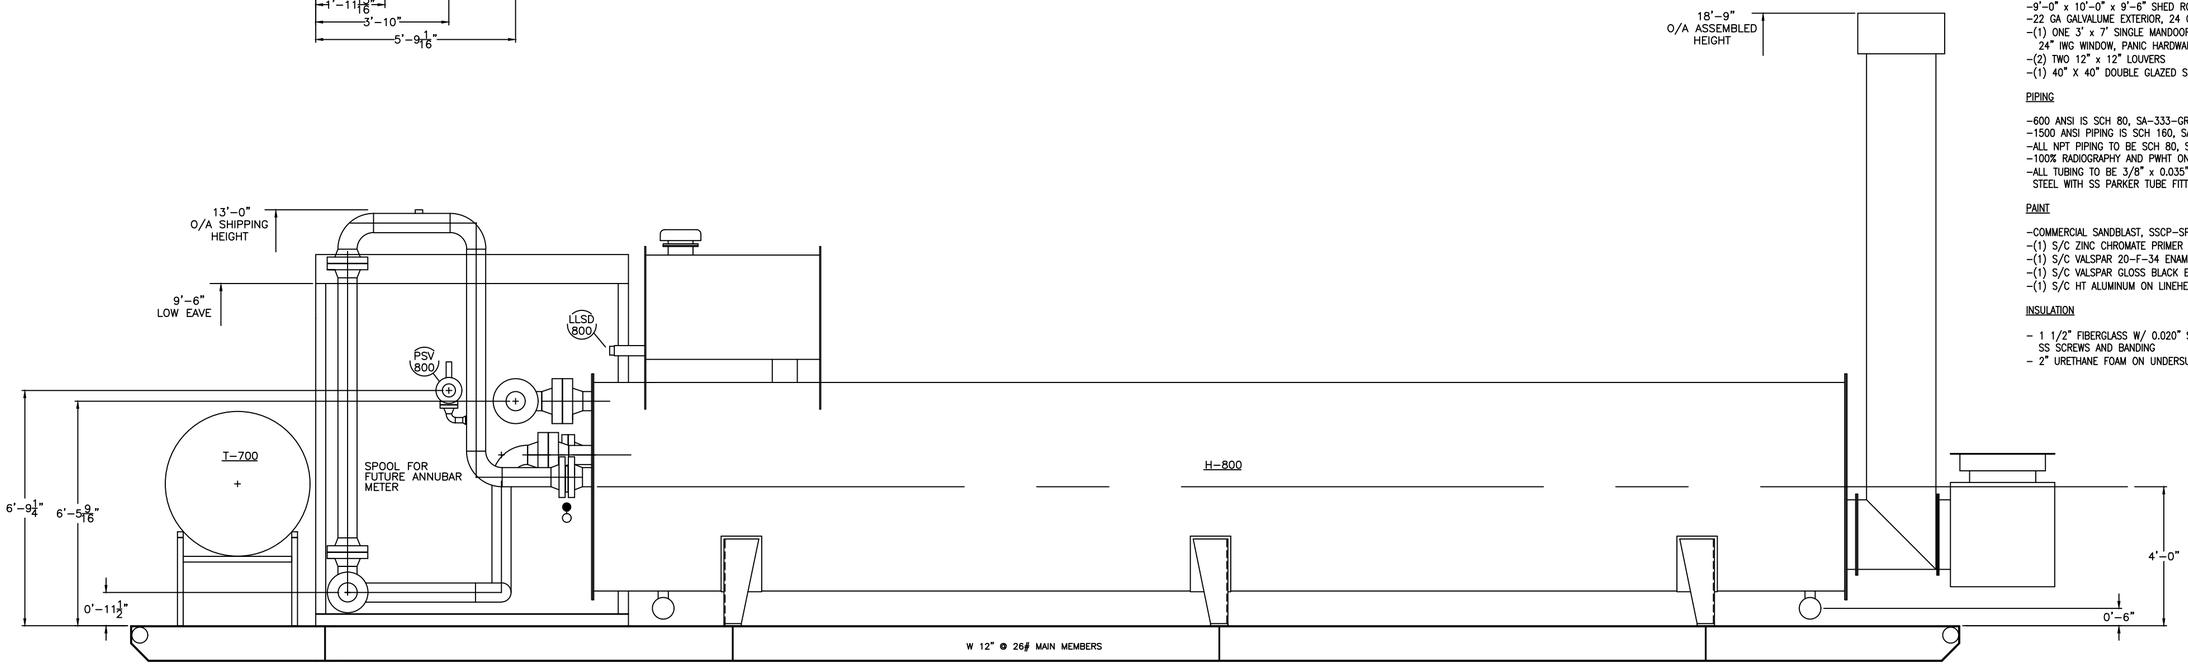

ELEVATION

BUILDING

-9'-0" x 10'-0" x 9'-6" SHED ROOF, 1/12 SLOPE
-22 GA GALVALUME EXTERIOR, 24 GA. FLUTED ALUMINUM INTERIOR
-(1) ONE 3' x 7' SINGLE MANDOOR, c/w CHECKCHAIN, HYDRAULIC CLOSER 24" IWG WINDOW, PANIC HARDWARE
-(2) TWO 12" x 12" LOUVERS
-(1) 40" X 40" DOUBLE GLAZED SLIDING WINDOW W/ HALF SCREEN

PIPING

-600 ANSI IS SCH 80, SA-333-GR6
-1500 ANSI PIPING IS SCH 160, SA-333-GR6
-ALL NPT PIPING TO BE SCH 80, SA-106B w/ 3000# SA-105 FITTINGS
-100% RADIOGRAPHY AND PWHT ON ALL BW PIPING
-ALL TUBING TO BE 3/8" x 0.035" WALL, 316 STAINLESS STEEL WITH SS PARKER TUBE FITTINGS

PAINT

-COMMERCIAL SANDBLAST, SSCP-SP6
-(1) S/C ZINC CHROMATE PRIMER
-(1) S/C VALSPAR 20-F-34 ENAMEL ON PIPING
-(1) S/C VALSPAR GLOSS BLACK ENAMEL ON STRUCTURAL STEEL
-(1) S/C HT ALUMINUM ON LINEHEATER AND STACK

INSULATION

- 1 1/2" FIBERGLASS W/ 0.020" SMOOTH ALUMINUM CLADDING, SS SCREWS AND BANDING
- 2" URETHANE FOAM ON UNDERSURFACE OF BUILDING FLOOR

REV.	DESCRIPTION	DATE	DRAWN	CHKD	APVD
1	REV. PER NEIL KELLY	Feb. 18'03	DRL		
0	ISSUED FOR APPROVAL	Feb. 12'03	DRL		

ENGINEERING RECORD

DRAWN BY: D. LEINWEBER	DATE: Feb. 18'03
CHKD BY:	DATE:
ENGINEER:	DATE:
CAD FILE No. L3235-1	PLOTTED SCALE:
UPDATED BY:	CLIENT JOB NUMBER:

MOSS FABRICATION LTD.

CALGARY mossfab@cadvision.com ALBERTA

CLIENT: PARAMOUNT RESOURCES LTD.

PROJECT: CAMERON HILLS

TITLE: LSD - TBA
4.2 MM BTU LINEHEATER

SCALE	PROJECT No.	DRAWING No.	REV.
NONE	3235	L3235-1	1