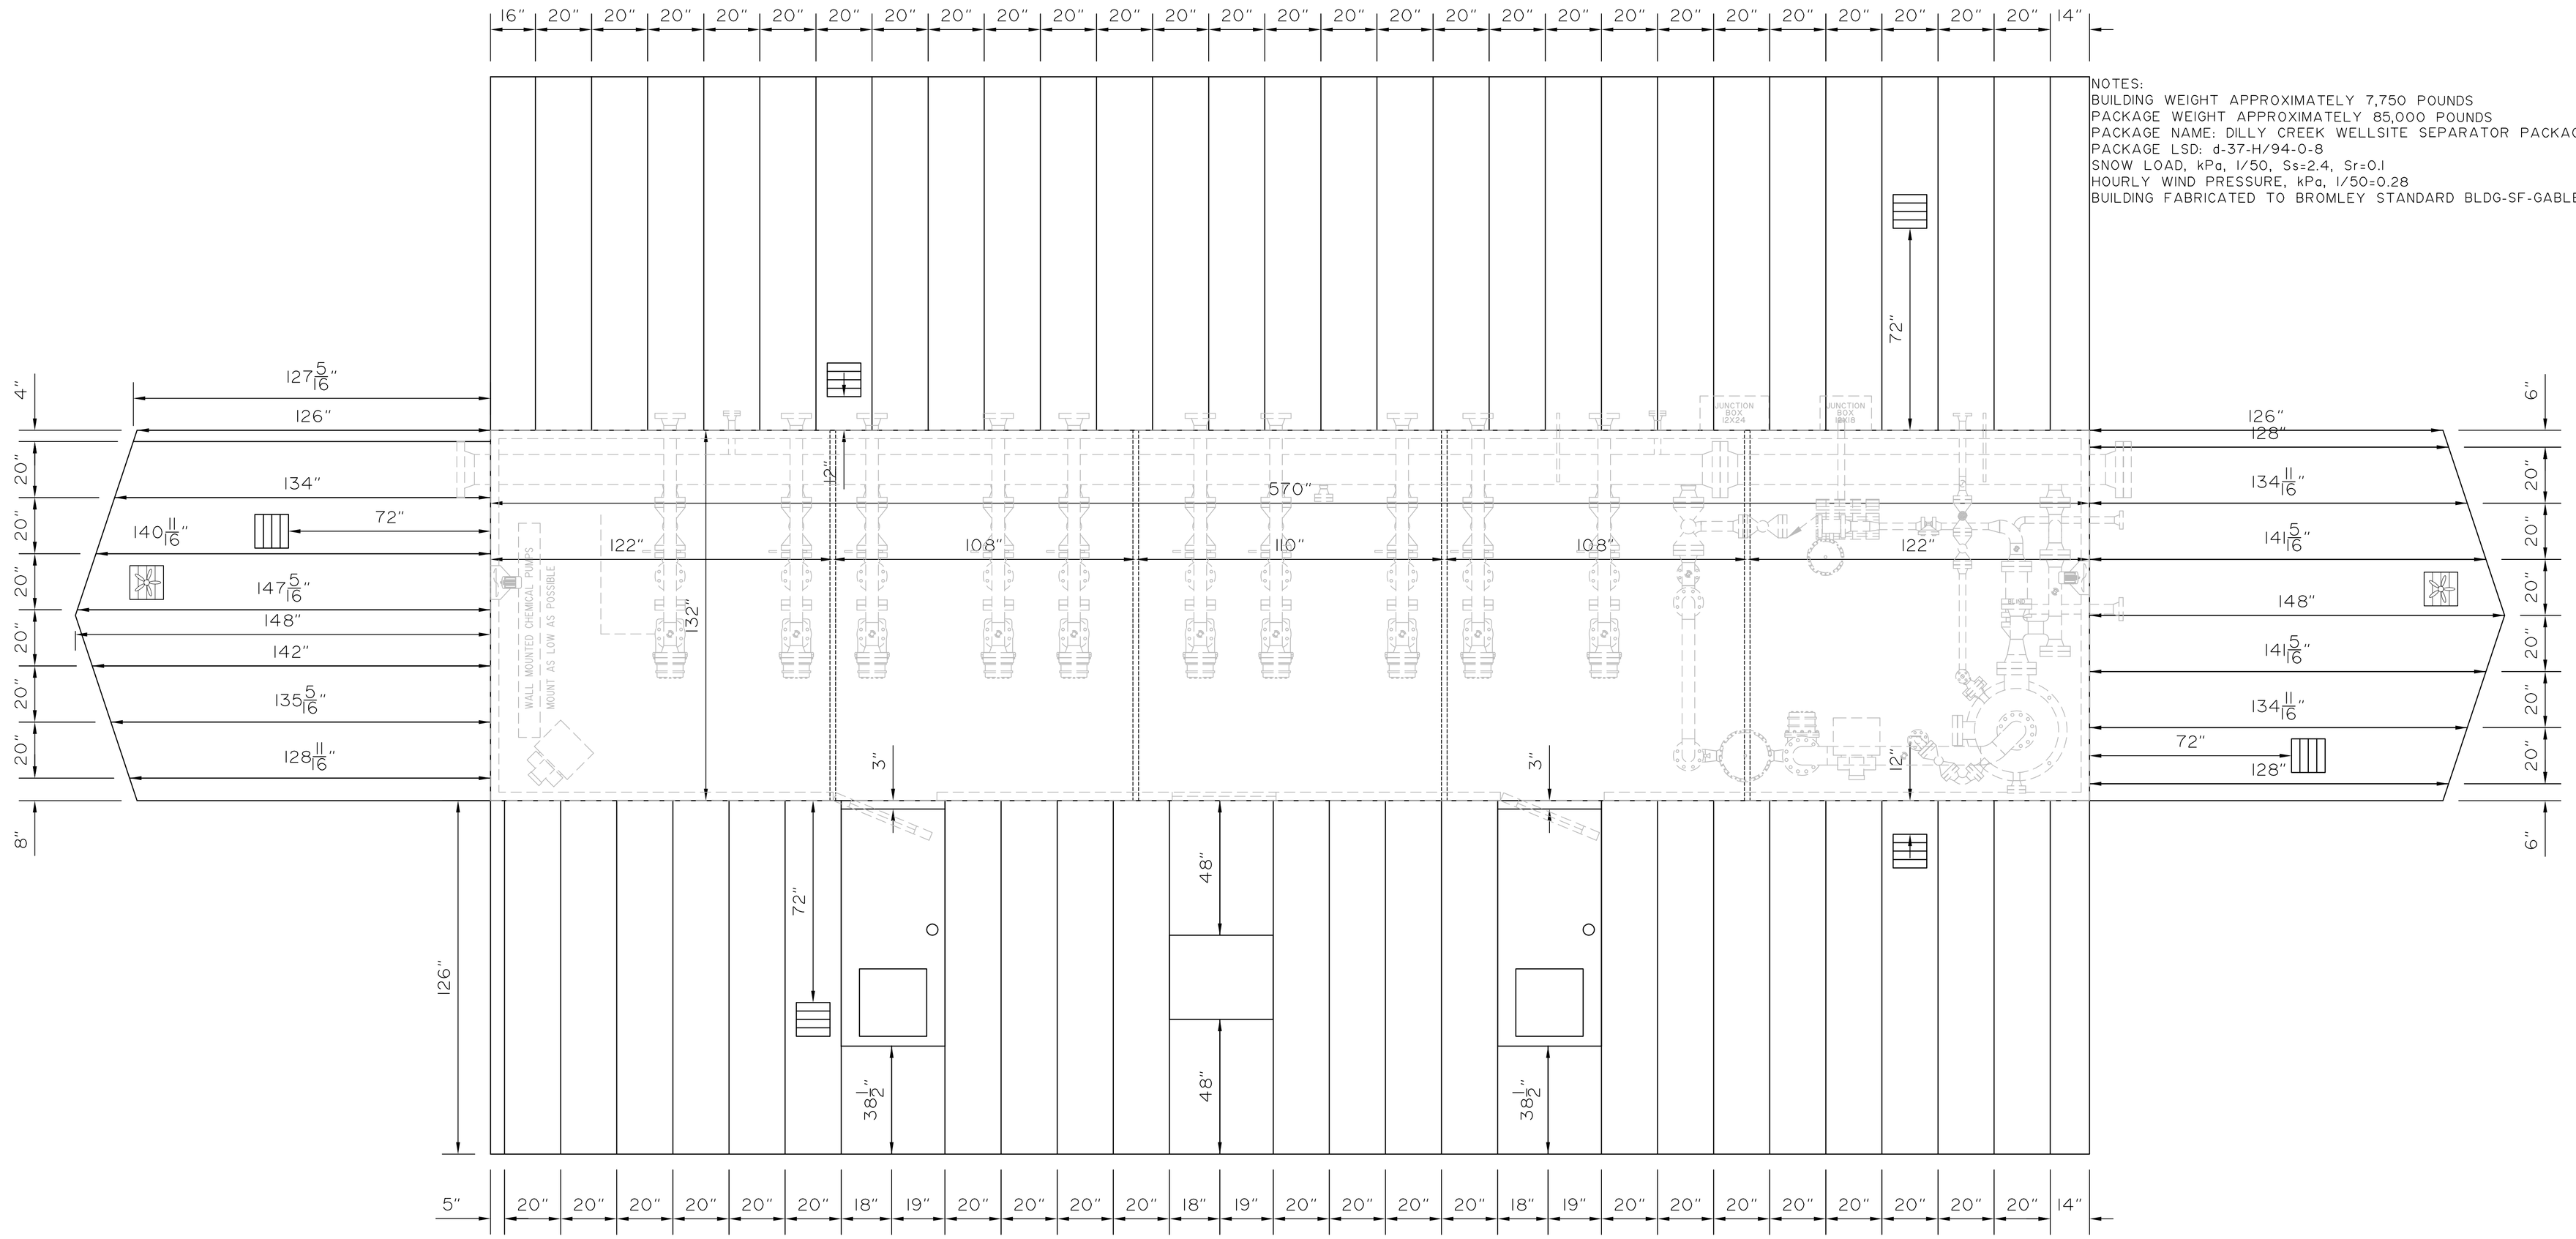

NOTES:
BUILDING WEIGHT APPROXIMATELY 7,750 POUNDS
PACKAGE WEIGHT APPROXIMATELY 85,000 POUNDS
PACKAGE NAME: DILLY CREEK WELLSITE SEPARATOR PACKAGE
PACKAGE LSD: d-37-H/94-0-8
SNOW LOAD, kPa, 1/50, Ss=2.4, Sr=0.1
HOURLY WIND PRESSURE, kPa, 1/50=0.28
BUILDING FABRICATED TO BROMLEY STANDARD BLDG-SF-GABLE

(ROOF X 2)

REV. No.	DATE MM	DATE DD	DATE YY	DESCRIPTION	BY	CHK'D	SIGN'D
.	.	.	.	.	.	.	.
.	.	.	.	.	.	.	.
A	10	20	14	ISSUED FOR APPROVAL	BJ	BJ	.

CLIENT

CNOOC nexen A CNOOC LIMITED COMPANY

BROMLEY MECHANICAL SERVICES
925-23rd Street S.W. Medicine Hat
Alberta, Canada, T1A 8R1 (403) 526-3142

PROJECT
DILLY CREEK WELLSITE
SEPARATOR PACKAGE (Z-250)
LSD: d-37-H/94-0-8

TITLE
BUILDING

Wo. No.: 35024		
DRAWN BY: BJ SYLYSKI	REV. No.: A	DATE: MM/DD/YY 10/20/14
DATE: MM/DD/YY 10/20/14	SCALE: 3/16"=1'-0"	CAD No.: 35024-BUILDING