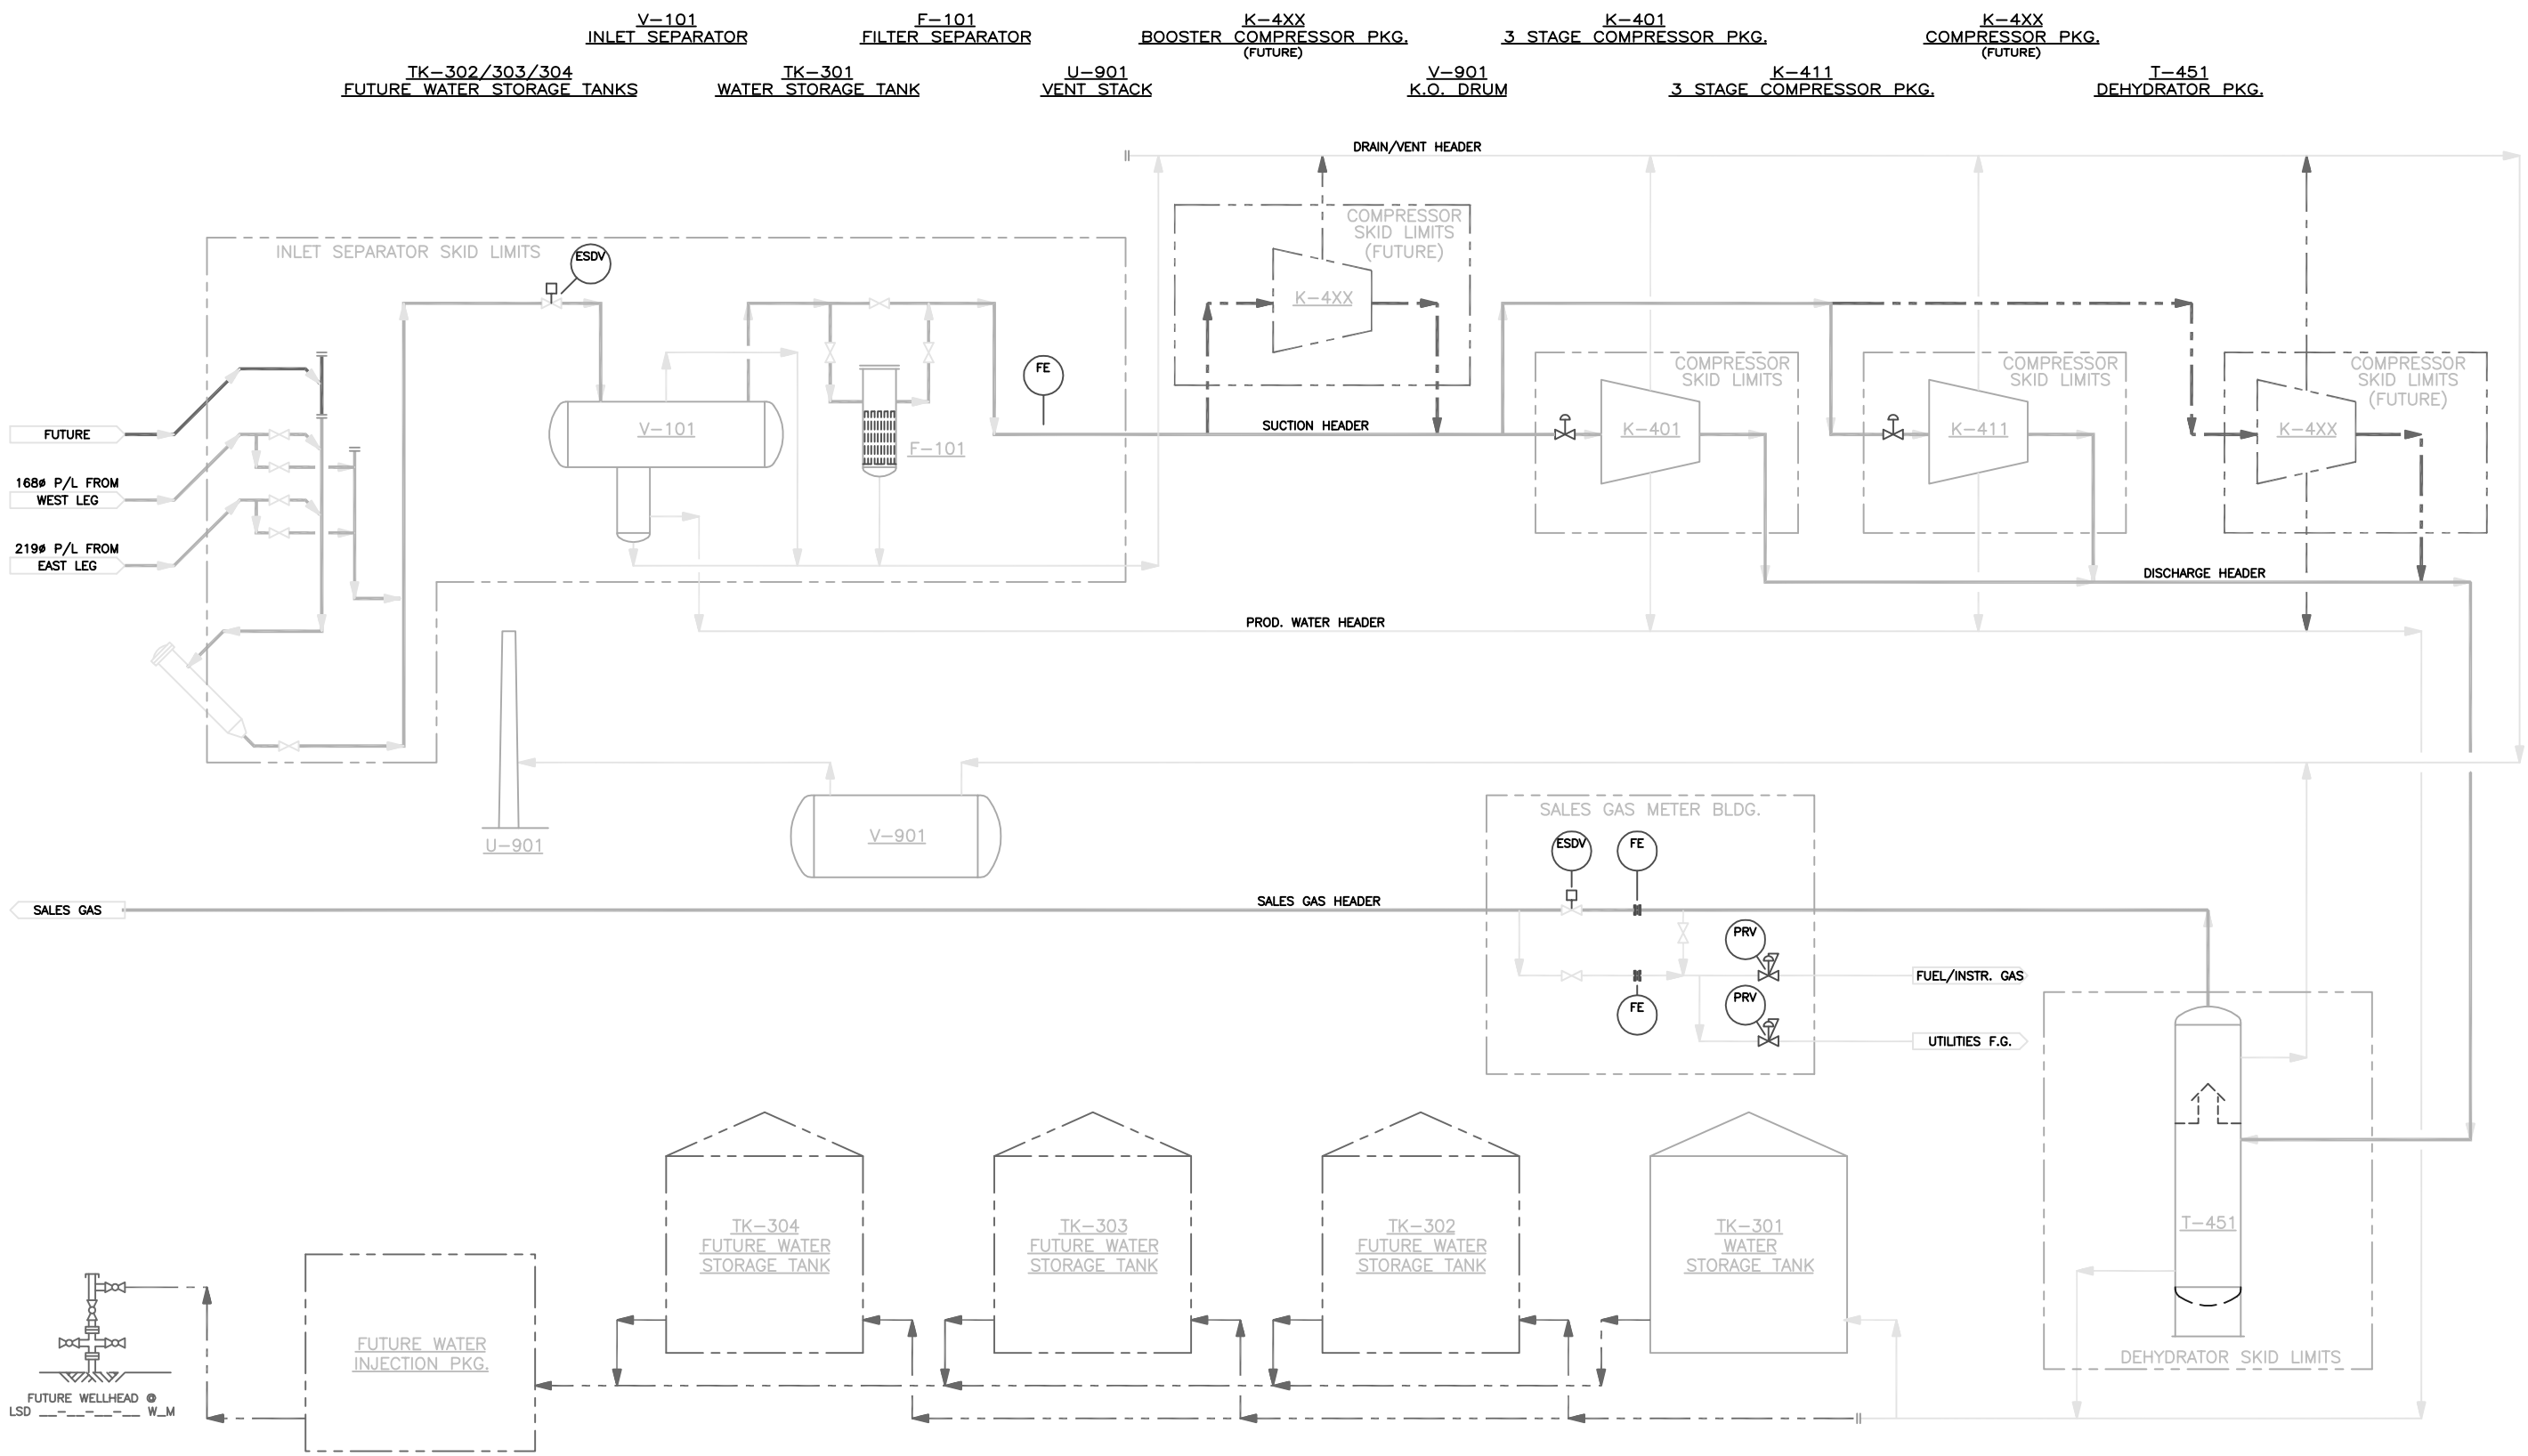

cenovus ENERGY

COMP. STN. 11-32
11-32-106-21 W5M
COMPRESSOR STATION
11-32-106-21 W5M
BY
90302001

CONCISE ENGINEERING

PROCESS FLOW DIAGRAM

BOYER

PLOT NO. A

BY00131A

NOTE: THIS DRAWING REPRESENTS PROPRIETARY INFORMATION AND SHOULD NOT BE DISTRIBUTED OR MODIFIED IN ANY MANNER THAT IS NOT IN THE BEST INTEREST OF CENOVUS ENERGY INC. OR THE ORIGINAL AUTHOR.

Date: Screed: 2010-05-11 2:19pm

NOTES:

THIS DRAWING IS OF A CONFIDENTIAL NATURE AND SHALL NOT BE REPRODUCED IN ANY MANNER, NOR USED FOR ANY PURPOSE WHATSOEVER EXCEPT BY WRITTEN PERMISSION OF CONCISE DESIGN.

THIS DRAWING IS NOT APPROVED FOR CONSTRUCTION UNLESS SIGNED AND DATED. DESTROY ALL DRAWINGS BEARING EARLIER DATE AND/OR REVISION NUMBER.

No	DATE	REVISIONS	DRAWN	CHK.	APPD.
1	01-01-15	RE-ISSUED FOR CONSTRUCTION	ME		
0	00-12-20	ISSUED FOR CONSTRUCTION	ME		
B	00-12-14	RE-ISSUED FOR APPROVAL	ME		
A	00-09-06	ISSUED FOR APPROVAL	DS		

DRAWN: DS

DATE: 00-09-01

CHK'D:

APPRV'D:

SCALE: NONE

Concise Design
Engineering Services

300, 736 – 6 Avenue S.W. Calgary, Alberta T2P 3W1 Telephone: (403) 237-7160 Fax: (403) 237-7166

VENTUS ENERGY LTD.

BOYER COMPRESSOR STATION
LSD @ 11-32-106-21 W5M
PROCESS FLOW DIAGRAM

CONCISE PROJ No. 00-903.00 | CONCISE FILE No. 90302001 | CLIENT DWG. No. | CONCISE DWG. No. 00-903-2001 | REV. 1

FILE NAME: G:\903.00\MECH\90302001.DWG -- MENU: C:\PROGRAM FILES\ACAD2000\SUPPORT\ACAD.MNU -- PLOTTED: 2001.07.23 08:51am -- Duane