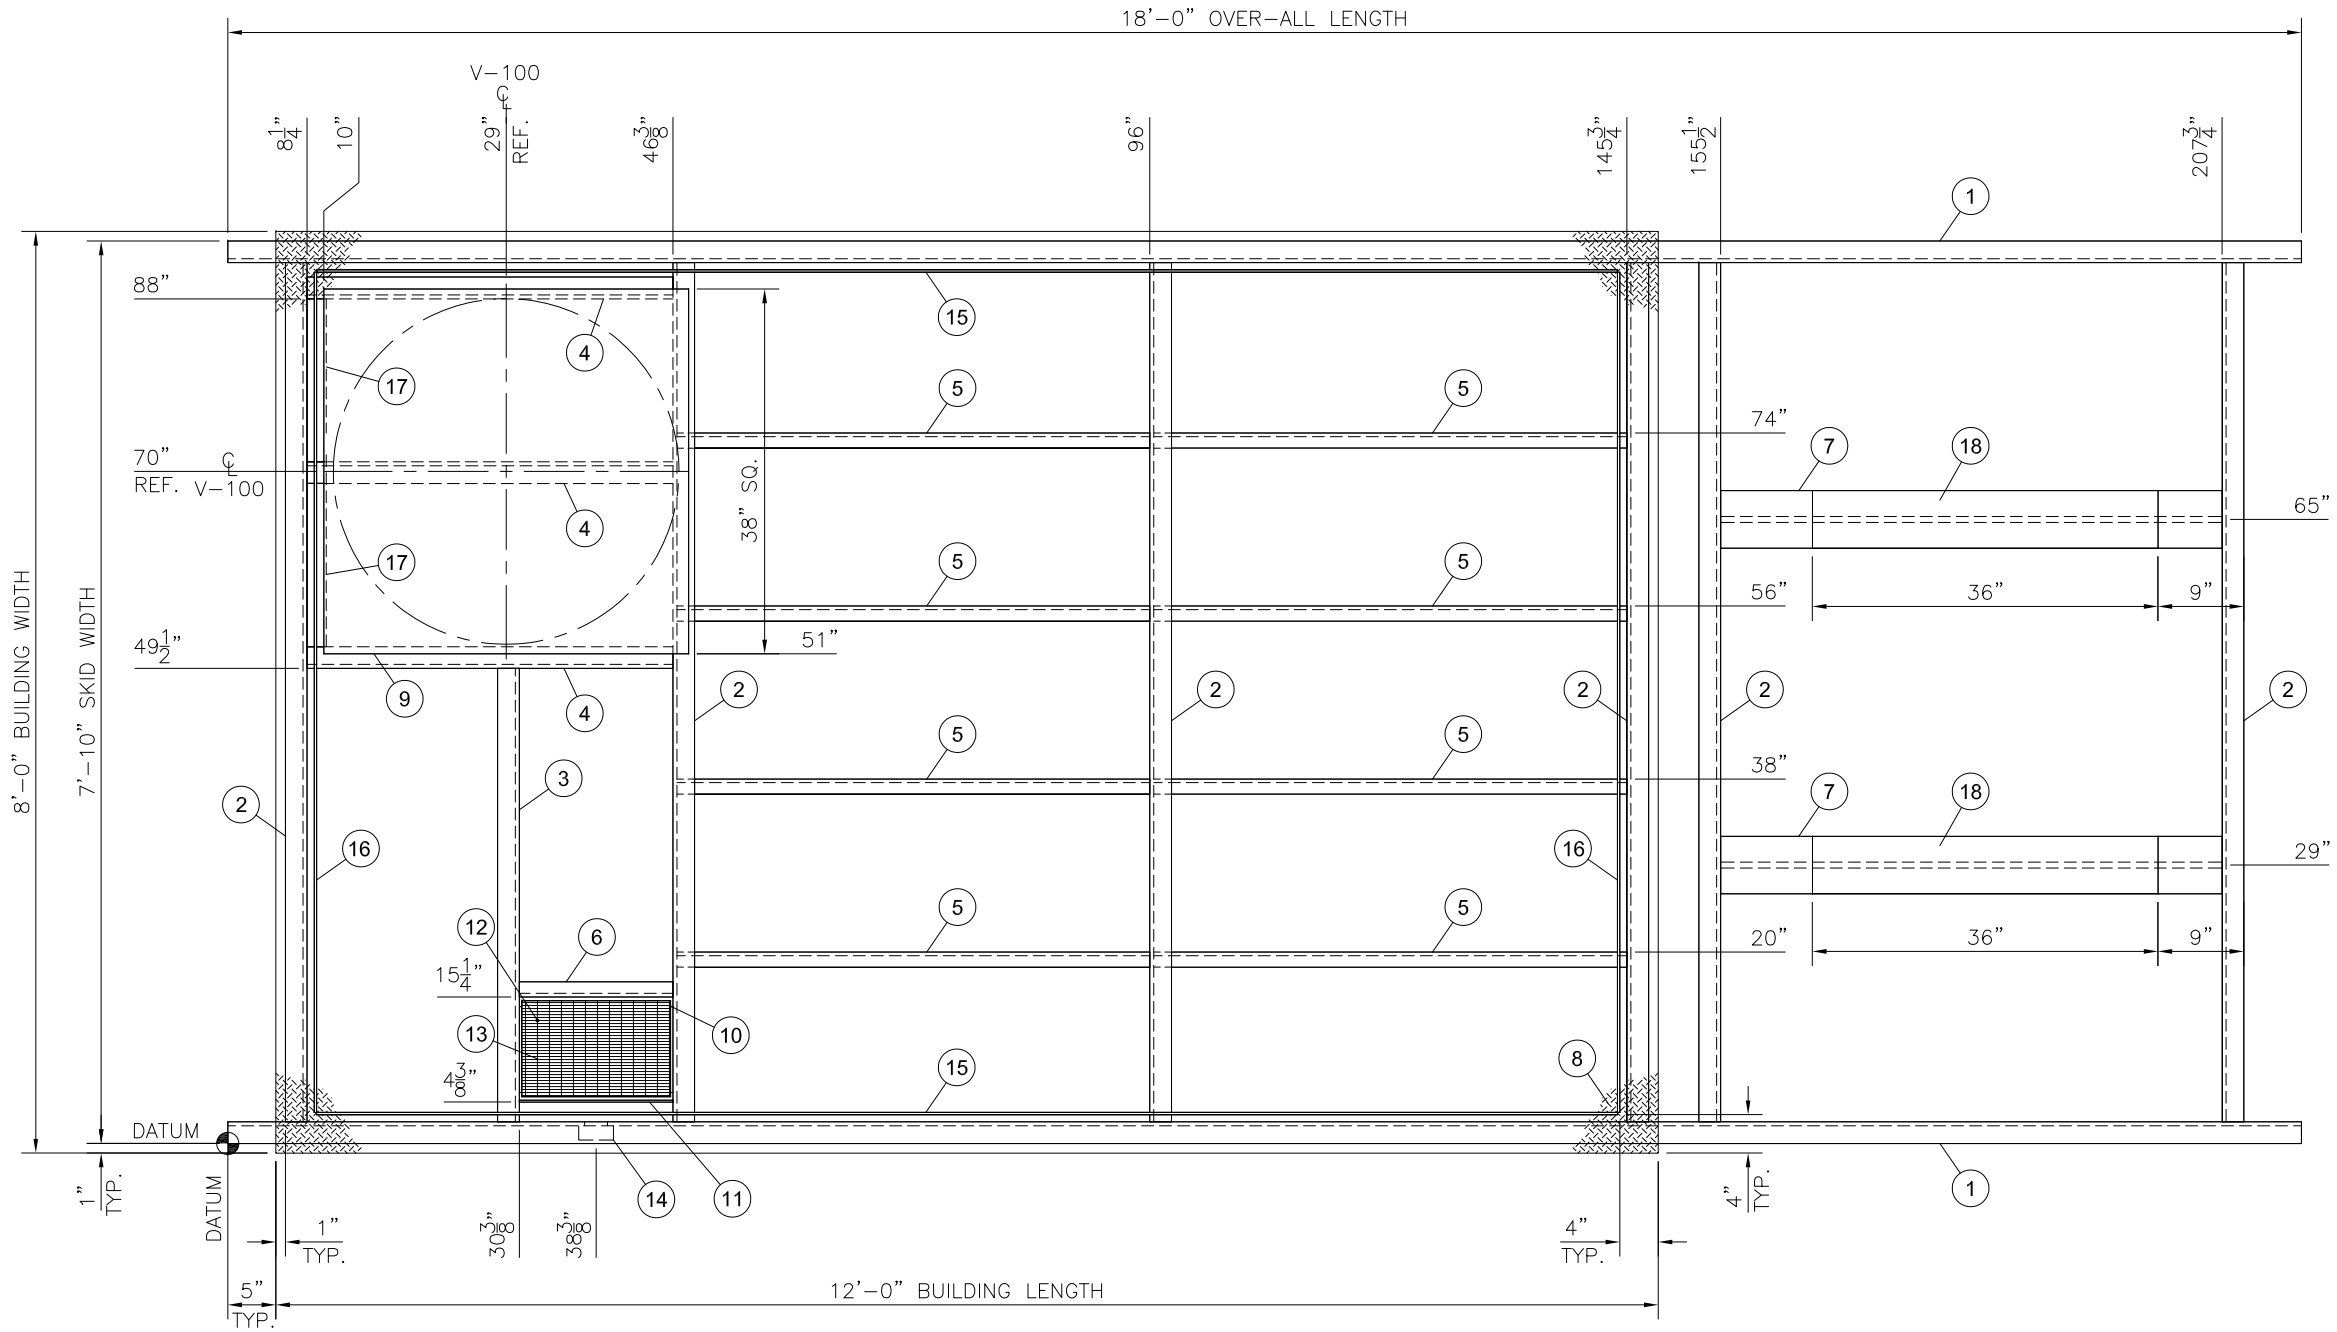

PLAN

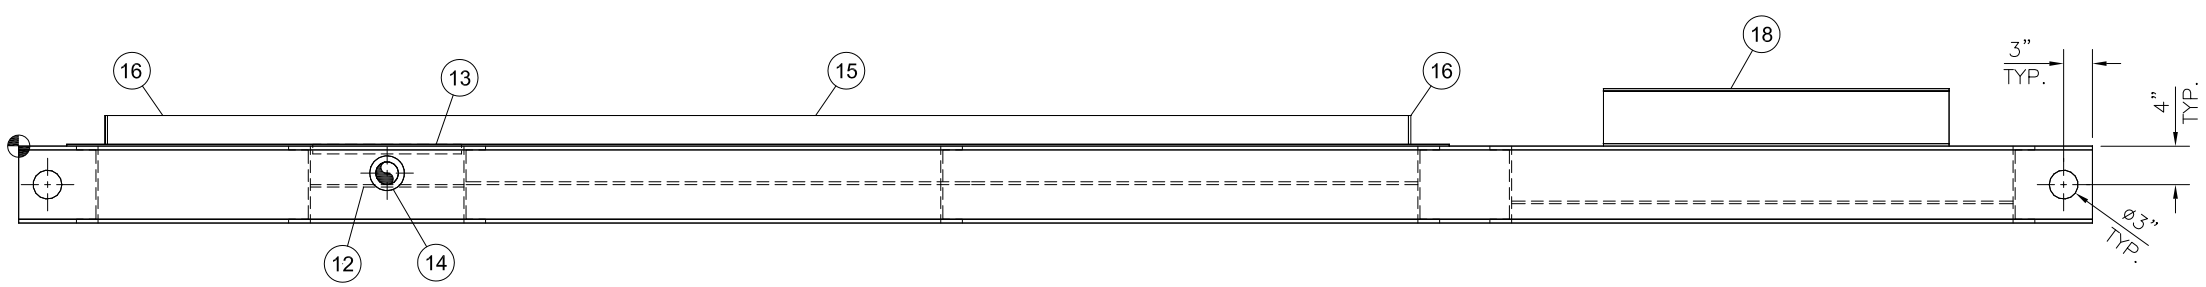

ELEVATION

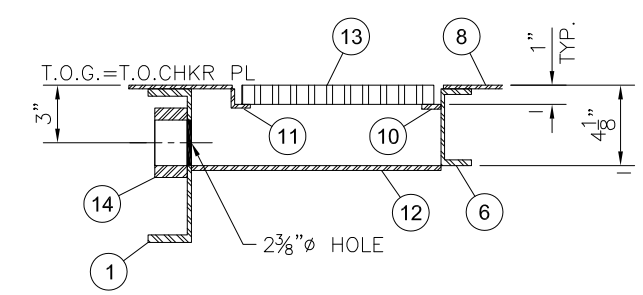

FLOOR DRAIN

1:10

BILL OF MATERIALS

MARK	QTY.	DESCRIPTION	LENGTH
1	2	C8 x 11.5#	18'-0"
2	6	C8 x 11.5#	7'-5½"
3	1	C8 x 11.5#	3'-11¼"
4	3	C8 x 11.5#	3'-2⅛"
5	8	C4 x 5.4#	4'-1½"
6	1	C4 x 5.4#	1'-4"
7	2	W6 x 15#	4'-4¼"
8	SQ.FT	CHECKER PLATE, 3/16" THK x 8'x12'	96
9	1	PLATE, 1/2" THK – BASE PLATE	38" x 38"
10	1	FLAT BAR, 1/4" x 1" WD	1'-4"
11	1	ANGLE, L1" x 1" x 3/16"	1'-4"
12	1	PLATE, 1/4" THK x 13" x 16"	
13	1	SERRATED GRATING, 1" THK x 3/16"	15½" x 10"
14	1	HALF CPLG, 2" CL. 3000 F.S. SCR'D	
15	2	FLAT BAR, 1/4" x 3" WD	11'-3½"
16	2	FLAT BAR, 1/4" x 3" WD	7'-3½"
17	2	FLAT BAR, 1/4" x 2" WD	1'-5"
18	2	W6 x 15#	3'-0"
		WEIGHT:	2800 lbs

NOTES:
1) ALL SHARP EDGES MUST BE DEBURRED AND/OR ROUNDED.
2) DIMENSIONS MAY VARY ±1/8".
3) ALL STEEL SPECIFICATION MINIMUM SA-36 / 44W.
4) 2" POLYURETHANE FOAM SPRAY ON UNDERSIDE OF SKID
5) WELD VESSEL PLATE #9 DIRECTLY TO MAIN SKID MEMBERS
6) SHOP TO LOCATE VESSEL BOLT HOLES TO SUIT
7) ORDINATE DIMENSIONS ARE FROM DATUM ⊕

REV	REVISION	BY	APPR	d/m/y
0	ISSUED FOR CONSTRUCTION	EYC		15/09/15

Evolution PRODUCTION EQUIPMENT
info@evolutionequipment.com
www.evolutionequipment.com

DATE	16/09/14
DESIGNED BY	M.E.W.
DRAWN BY	E.Y.C.
CHECKED BY	
APPROVED BY	J.H.
SCALE	1:20
CLIENT	LONGRUN EXPLORATION LTD. LSD:
TITLE	STRUCTURAL STEEL LAYOUT 30"x10'-0" S/S 1440psi – 2 PHASE VERT. SOUR SERVICE SEPARATOR PACKAGE
JOB #:	EV-14228
REF. NO.:	SKID
DRAWING:	SKID LAYOUT
SHEET NO.	1 OF 1
DRAWING NO.	EV-14228-S-001
REV. NO.	0

THIS DESIGN IS THE PROPERTY OF EVOLUTION PRODUCTION EQUIPMENT, AND IS SUBJECT TO AUTHORIZED USE.