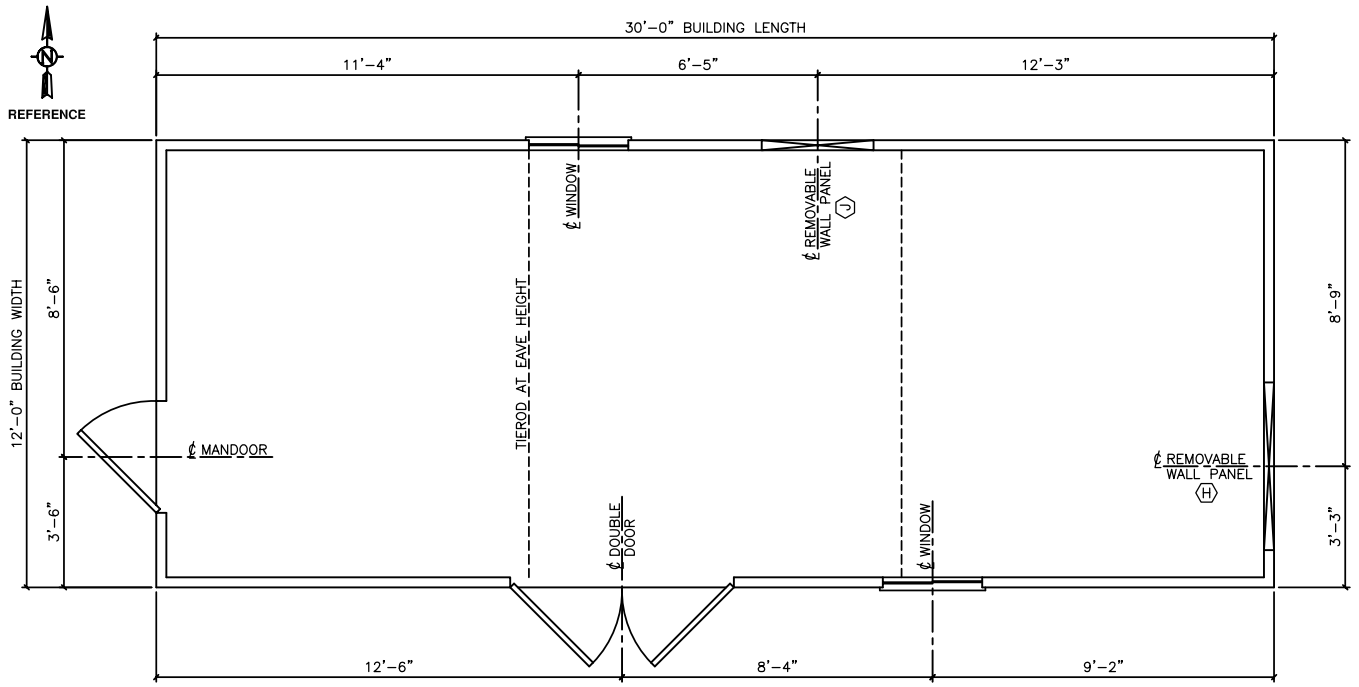

FLOOR PLAN VIEW

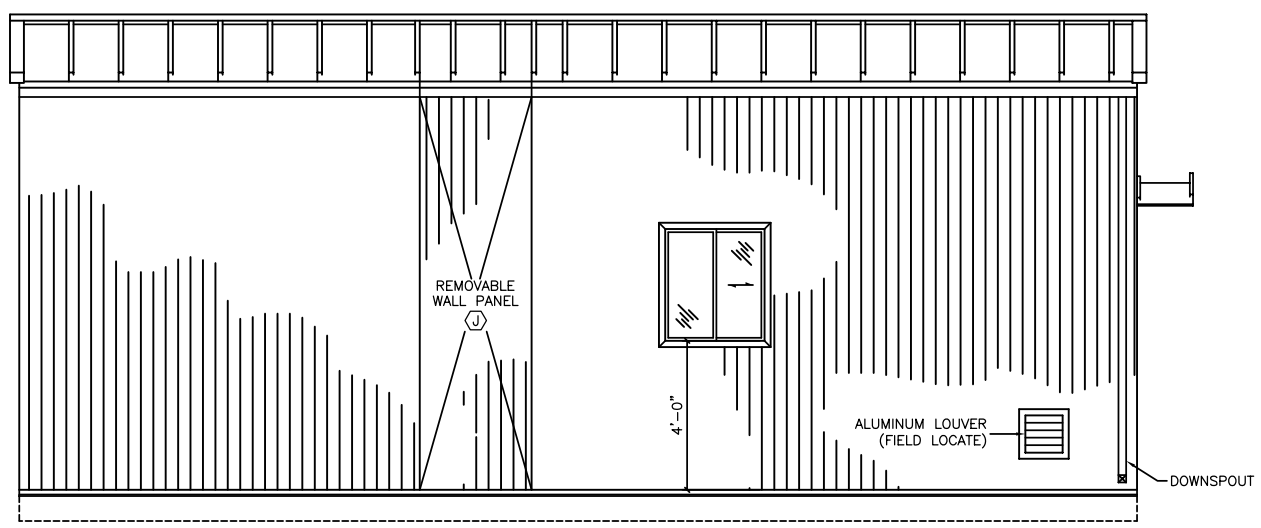

NORTH ELEVATION

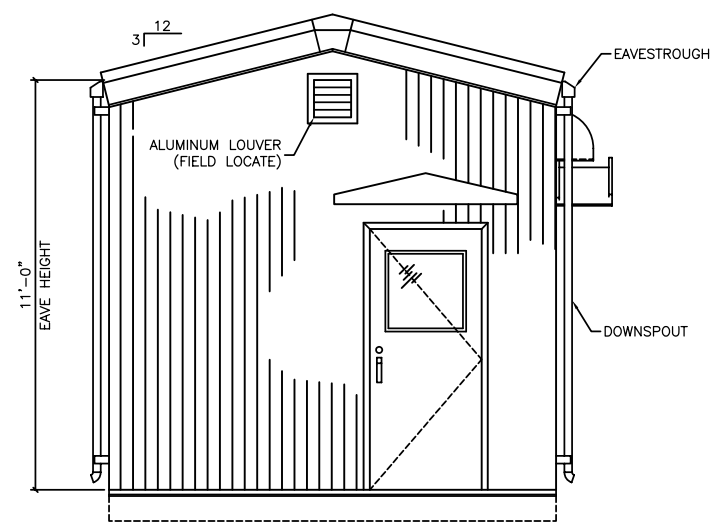

WEST ELEVATION

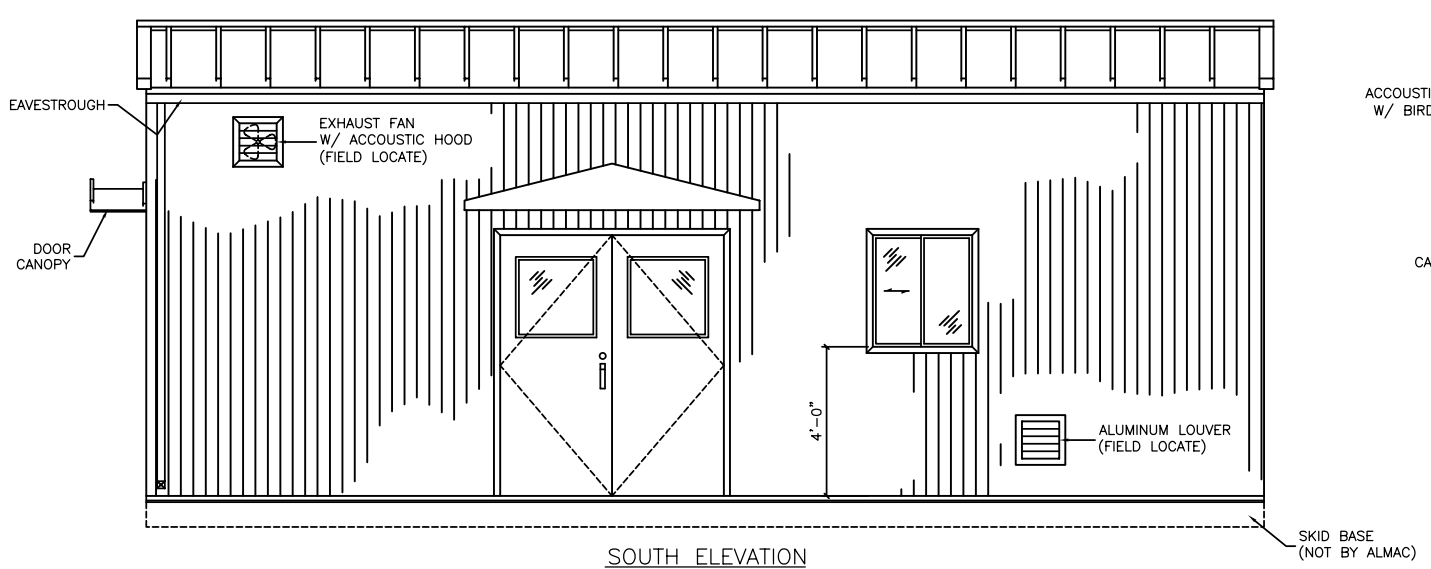

SOUTH ELEVATION

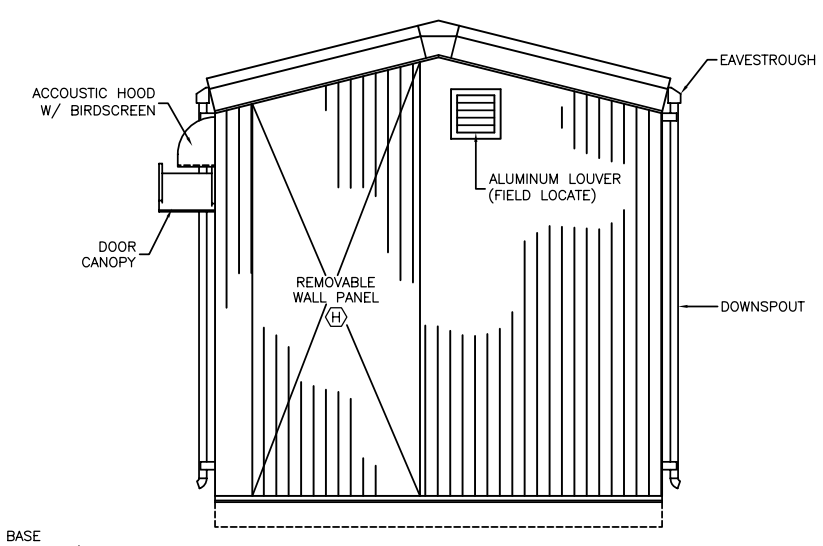

EAST ELEVATION

ROOF CONSTRUCTION:

- 22 GA. PREPAINTED STEEL INTERLOCKING STRUCTURAL RIB ROOF PANELS. 8000 SERIES PAINT SYSTEM TO COLOUR: METRO BROWN (QC-228)
- STEEL INSULATION RIBS AT ROOF PANEL JOINTS.
- R12 (3") ACCOUSTICAL INSULATION.
- 6 MIL POLY VAPOUR BARRIER.
- 20 GA. PREPAINTED PERFORATED ALUMINUM FLUTED PROFILE LINER PANELS, TO COLOUR: WHITE

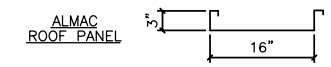

WALL CONSTRUCTION:

- 22 GA. PREPAINTED STEEL INTERLOCKING STRUCTURAL RIB WALL PANELS. 8000 SERIES PAINT SYSTEM TO COLOUR: TAN (QC-315)
- R12 (3") ACCOUSTICAL INSULATION.
- 6 MIL POLY VAPOUR BARRIER.
- 20 GA. PREPAINTED PERFORATED ALUMINUM FLUTED PROFILE LINER PANELS, TO COLOUR: WHITE
- 24 GA. PREPAINTED ALUMINUM FLUTED PROFILE LINER PANELS, TO COLOUR: WHITE (BOTTOM ROW ONLY)

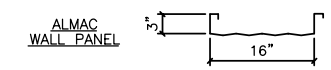

TRIM COLOURS:

- GABLE FLASHING AND ALL NOTED FLASHINGS TO BE FORMED FROM PREPAINTED STEEL MATERIAL, TO COLOUR: METRO BROWN (QC-228)

ACCESSORIES:

(A) ONE ONLY 3'-0" x 7'-0" STEEL INSULATED EXTERIOR WALK-IN DOOR C/W HARDWARE AS FOLLOWS:
*DOOR LEAF-20 GA. STEEL 45mm THK HONEYCOMB CORE (R4)
*DOOR FRAME-18 GA. PRESSED STEEL
*BUTT HINGES
*PANIC HARDWARE-"VON DUPRIN" #44TP C/W LOCK CYLINDER
*WIRE GLASS-24" x 24" SINGLE GLAZED (I.W.G.)
*THRESHOLD (ALUMINUM)
*HYDRAULIC CLOSURE
*CHECK CHAIN
*WEATHERSTRIP
*SWEEP
*SHEET METAL CANOPY, FINISH: METRO BROWN (QC-228)

DOOR LEAF FINISH: METRO BROWN (QC-228)
DOOR FRAME FINISH: METRO BROWN (QC-228)

(B) ONE ONLY 6'-0" x 7'-0" STEEL INSULATED EXTERIOR DOUBLE DOOR C/W HARDWARE AS FOLLOWS:
*DOOR LEAF-20 GA. STEEL 45mm THK HONEYCOMB CORE (R4)
*DOOR FRAME-18 GA. PRESSED STEEL
*BUTT HINGES
*PANIC HARDWARE-"VON DUPRIN" #44TP C/W LOCK CYLINDER
*WIRE GLASS-24" x 24" SINGLE GLAZED (I.W.G.)
*THRESHOLD (ALUMINUM)
*HYDRAULIC CLOSURE (ACTIVE LEAF ONLY)
*CHECK CHAIN
*WEATHERSTRIP
*SWEEP
*HEADBOLT/FOOTBOLT (INACTIVE LEAF ONLY)
*SHEET METAL CANOPY, FINISH: METRO BROWN (QC-228)

DOOR LEAF FINISH: METRO BROWN (QC-228)
DOOR FRAME FINISH: METRO BROWN (QC-228)

(C) TWO ONLY 2'-8" x 3'-0" (NOM. SIZE), DOUBLE GLAZED ALUMINUM FIXED WINDOW C/W I.W.G. GLAZING.
FINISH: METRO BROWN (QC-228)

(D) TWO ONLY 30'-0" LONG, CONTINUOUS EAVESTROUGHING C/W DOWNSPOUT ASSEMBLY.
EAVESTROUGH FINISH: METRO BROWN (QC-228)
DOWNSPOUT FINISH: METRO BROWN (QC-228)

(F) FOUR ONLY 1'-0" x 1'-0", STAMPED ALUMINUM WALL LOUVERS, C/W BIRDSCREEN AND INTERIOR SLIDE CLOSURES.
FINISH: MILL FINISH ALUMINUM

(G) ONE ONLY WALL MOUNT EXPLOSION PROOF EXHAUST FAN, "ENERTECH" MODEL NO. ET-12-4, C/W 120V/60hz/1ph, 1/4hp MOTOR, SHUTTER, GUARDS AND ACCOUSTIC HOOD W/ BIRDSCREEN.
HOOD FINISH: TAN (QC-315)

(H) ONE ONLY 4'-6" WIDE x FULL HEIGHT, REMOVABLE WALL PANEL ASSEMBLY C/W ACCOUSTICAL INSULATION, POLY VAPOUR BARRIER AND LINER PANELS TO MATCH WALL CONSTRUCTION.

(J) ONE ONLY 3'-0" WIDE x FULL HEIGHT, REMOVABLE WALL PANEL ASSEMBLY C/W ACCOUSTICAL INSULATION, POLY VAPOUR BARRIER AND LINER PANELS TO MATCH WALL CONSTRUCTION.

BUILDING DESIGN LOADS (kPa)
GROUND SNOW LOAD – Ss = , Sr =
WIND LOAD q1/30 =
SEISMIC ZONE – Za = , Zv = , V =

REV.	DESCRIPTION	BY	DATE
4			
3			
2			
1			
0	ISSUED FOR APPROVAL	TR	2004/12/14

Almac Metal Industries Ltd.
6140-76th AVENUE
EDMONTON, ALBERTA
T6B 0A6
PHONE: (780) 465-0861
FAX: (780) 465-4198

CLIENT: PRESSON ENERFLEX MANUFACTURING LTD.		DRAWN BY: TR	CHECKED BY:
TITLE: TRIDENT EXPLORATION LTD. P/EFX JOB# B7113-86		SCALE: 3/16"=1'-0"	
		DATE: 2004/12/14	
LOCATION:	JOB NUMBER	SHEET	
SHEET DESCRIPTION: PLAN AND ELEVATION VIEWS	6076	6076-1	
		REV. 0	

P/EFX DWG# B7113-141 SHT 1 OF 2