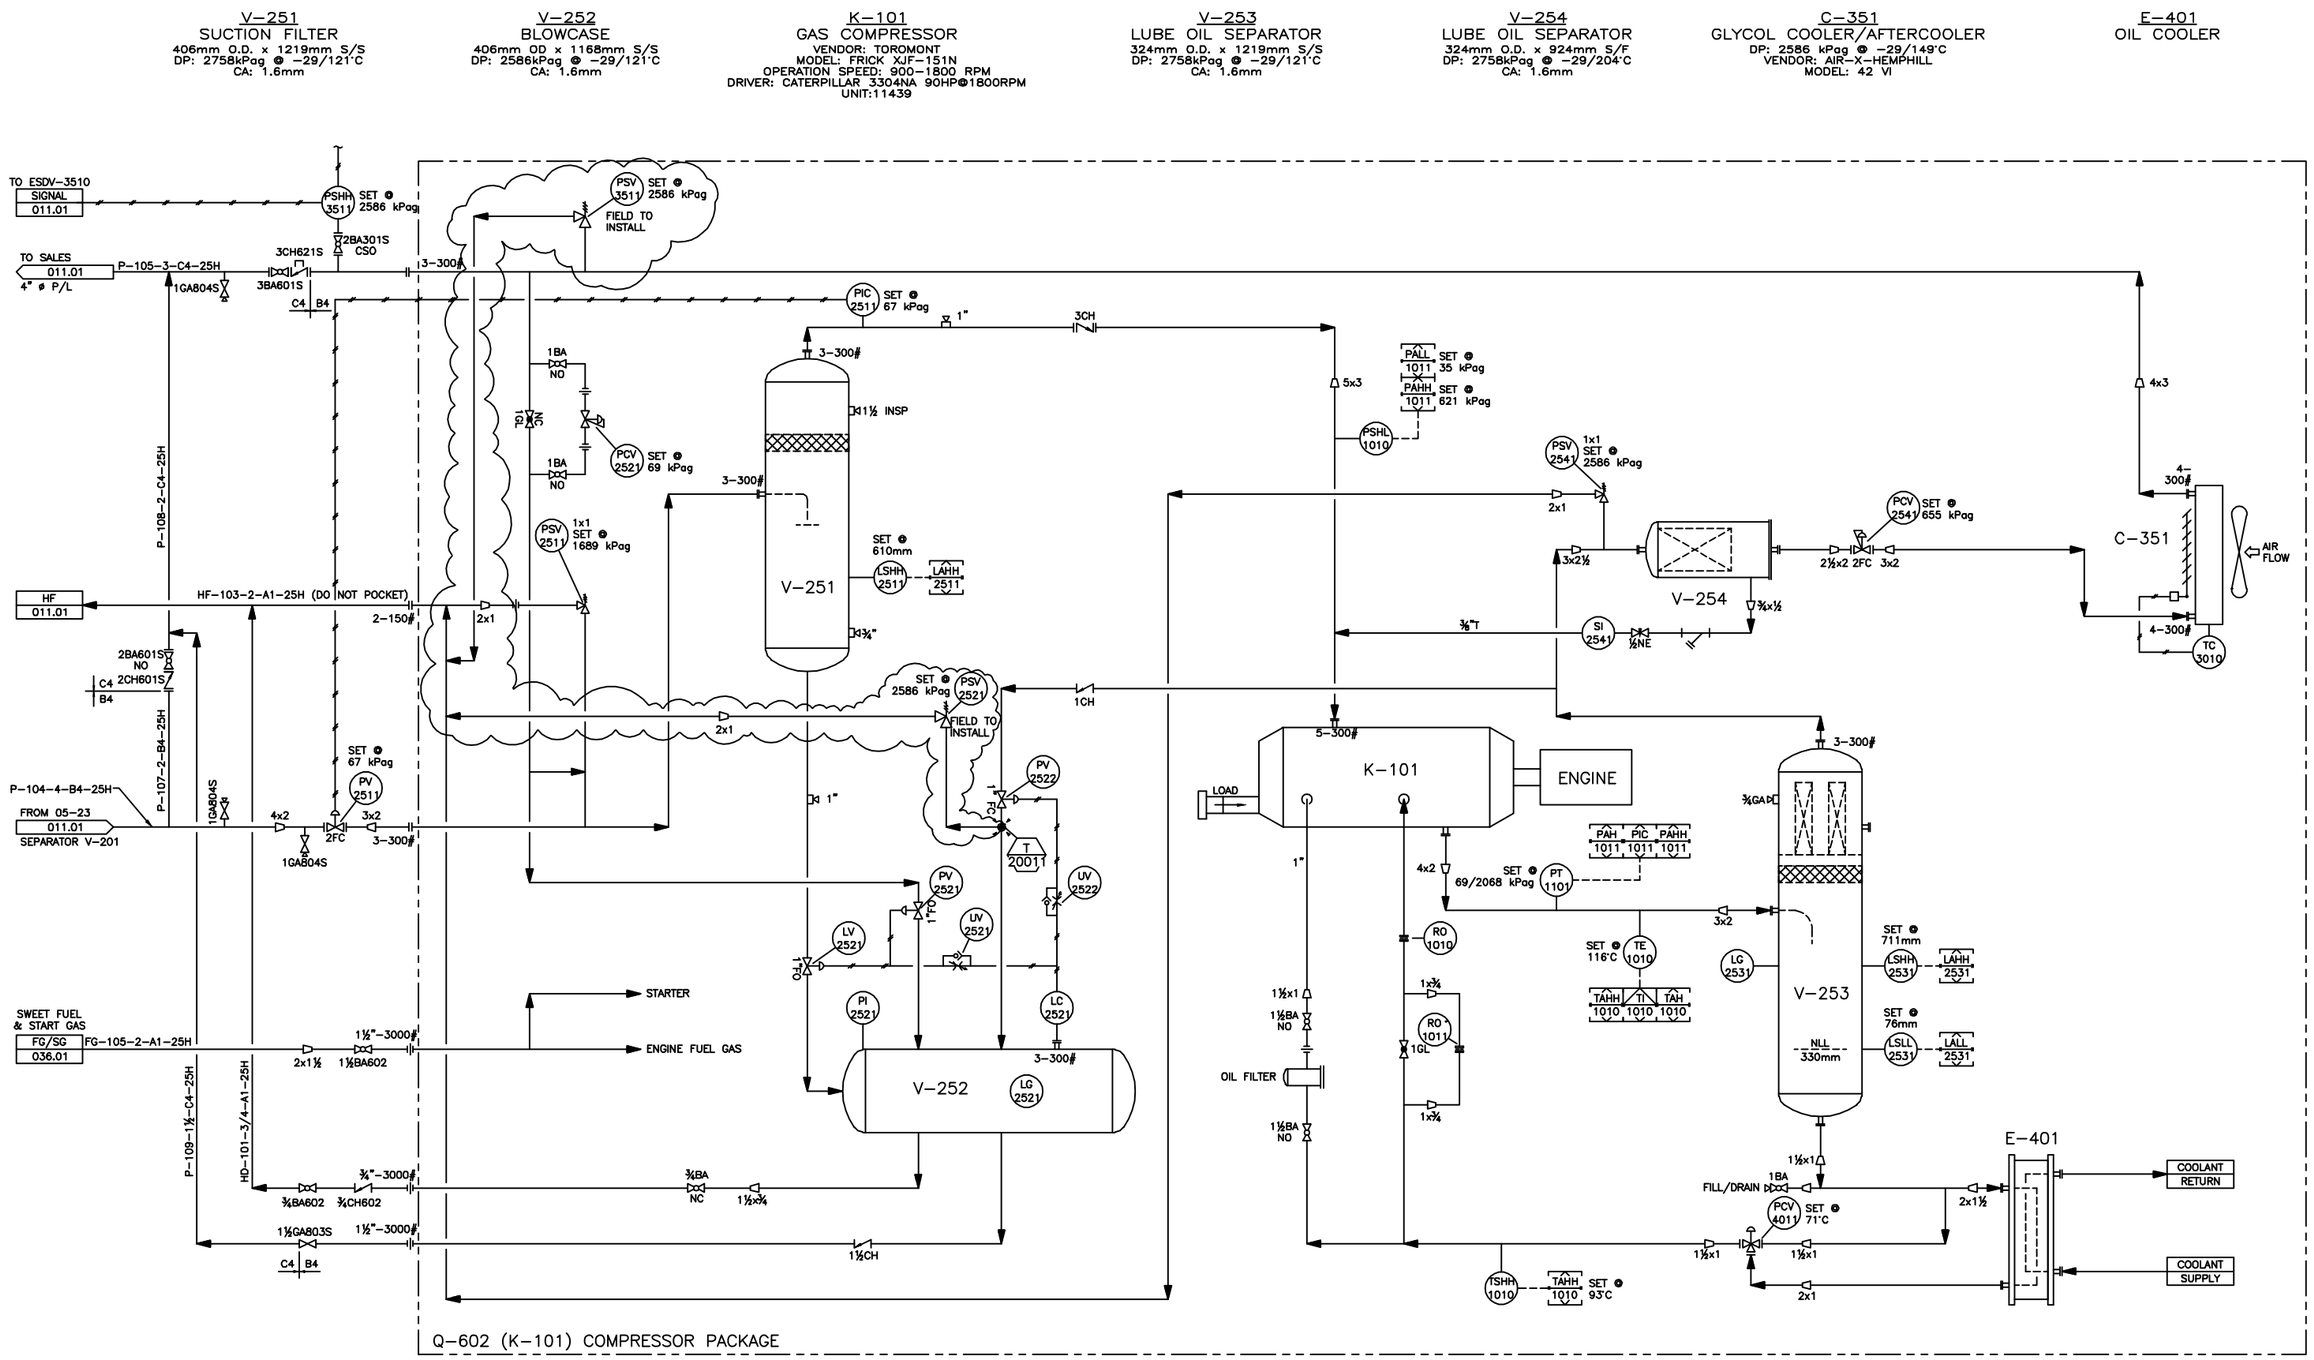

ConocoPhillips

CPC DWG No: BRR-020-PID-020-0001

REFERENCE DRAWINGS	DWG No

REV	DATE	REVISION DESCRIPTION	BY
0	08.07.31	ADDED CPC DRAWING NUMBER	CDL
A	04.08.20	ISSUED FOR REVIEW	YHT

ENGINEER			
APPROVAL			
CHECKER			
DRAWN	YHTANG		
DATE	04.08.05		
SCALE:	NTS	APPROVED	DATE

LICENCE AND PERMIT

BRAZEAU
COMPRESSOR STATION
K-101 COMPRESSOR
MECHANICAL FLOW DIAGRAM
LSD 05-23-47-15 W5M

BRC (HUNTER) LTD

BURLINGTON RESOURCES

PLANT No	DRAWING No.	REV
04.112	020.01	0