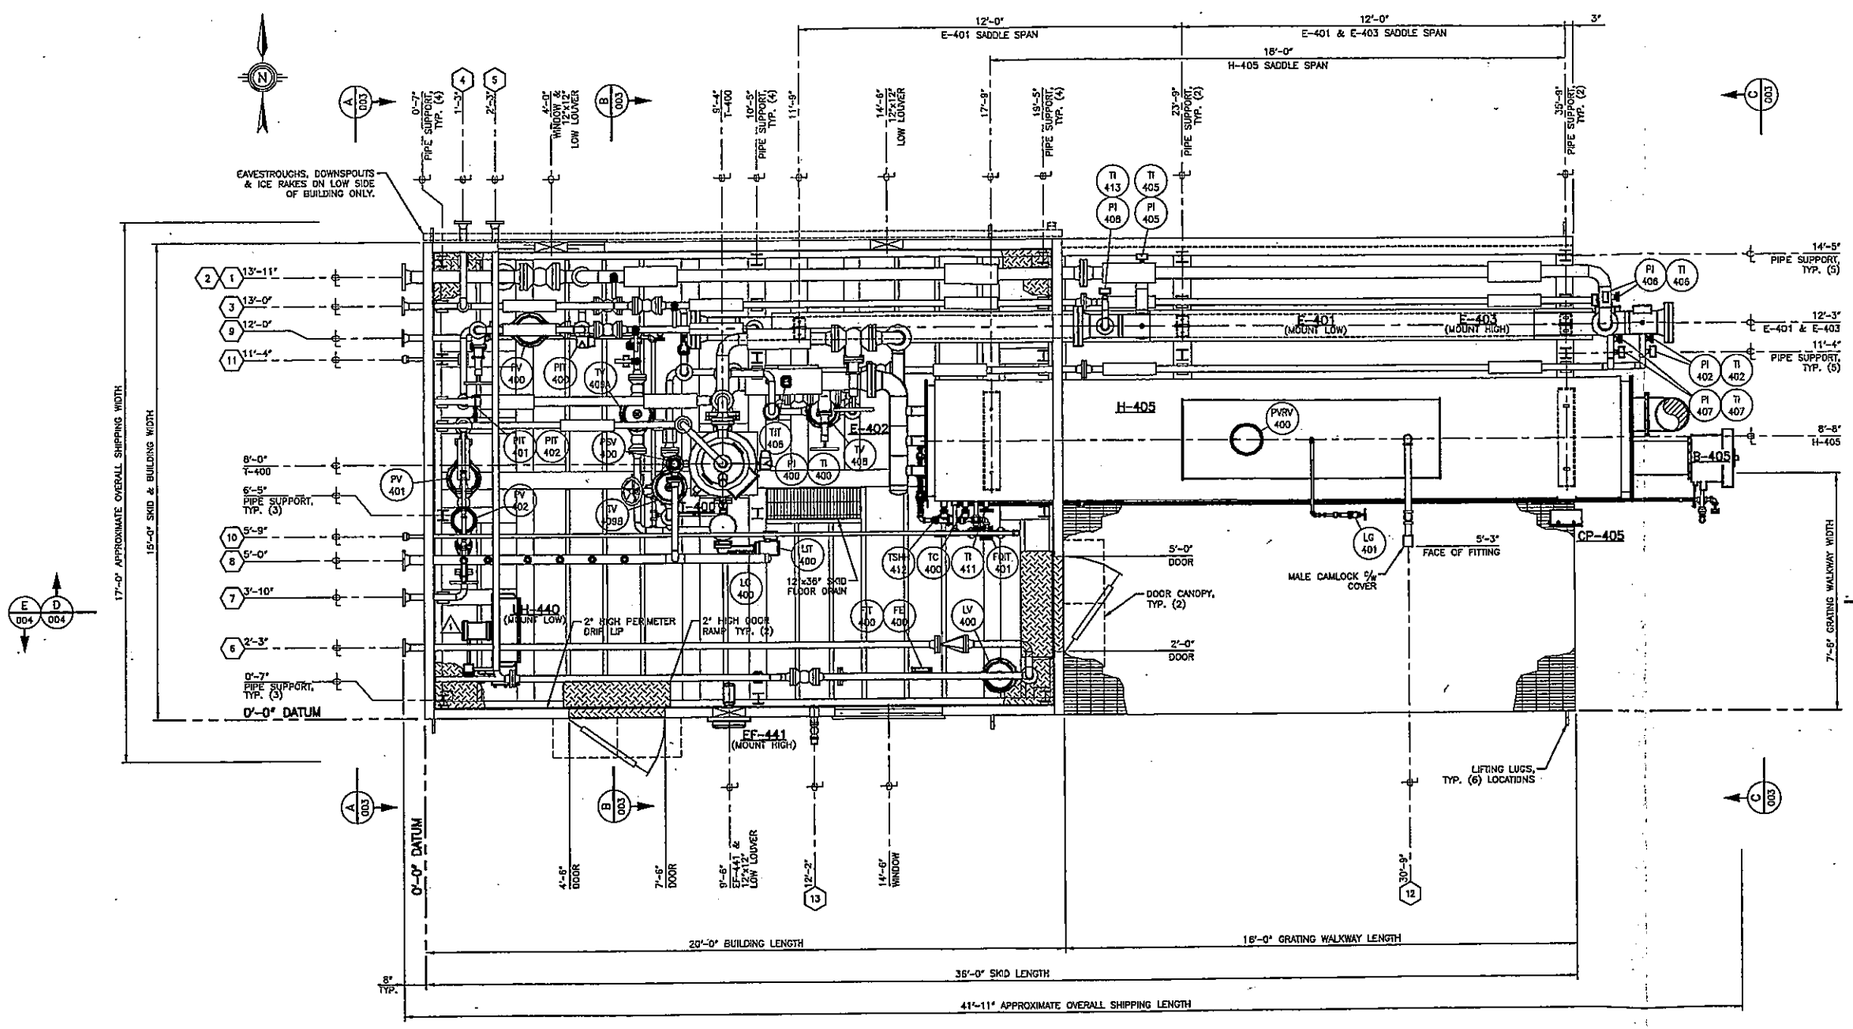

PLAN VIEW
SCALE: ½"=1'-0"

GENERAL NOTES:

1. SEE DRAWING D-2011-8169-50A-001 FOR GENERAL NOTES.

PIPING SPEC. SCHEDULE:

1. SEE DRAWING D-2011-8169-50A-001 FOR PIPING SPEC. SCHEDULE.

TIE-IN SCHEDULE:

1. SEE DRAWING D-2011-8169-50A-001 FOR TIE-IN SCHEDULE.

DWG.	DESCRIPTION	REV.	DATE	REV. BY	CHKD BY	APPD BY	DESCRIPTION
9-2011-8169-50B	BILL OF MATERIALS	1	2011 07-27	KMS			AS BUILT
D-2011-8169-50A-003 TO 004	CONDENSATE STABILIZER UNIT – SECTIONS	0	2011 05-15	RWM			ISSUED FOR CONSTRUCTION
D-2011-8169-50A-001	CONDENSATE STABILIZER UNIT – ISOMETRIC	B	2011 02-17	RWM			REVISED PER CUSTOMER COMMENTS
0-2011-8169-50F-001	MECHANICAL FLOWSHEET	A	2011 02-04	RWM			ISSUED FOR CUSTOMER APPROVAL

REFERENCE DRAWINGS — REVISIONS

ONE (1) UNIT REQUIRED

DRAWN	RWM
DATE	2011-02-03
SCALE	SHOWN
CHKD	

ALCO GAS & OIL PRODUCTION EQUIPMENT LTD.
*GP of the ALCO GAS & OIL PRODUCTION EQUIPMENT LIMITED PARTNERSHIP.

The information contained herein is the confidential property of Alco Gas and Oil Production Equipment Ltd., and is not for publication. The information is loaned on the understanding that no part thereof shall be copied or communicated to a third party without authorization in writing from Alco Gas and Oil Production Equipment Ltd.

PLAN VIEW
CONDENSATE STABILIZER UNIT
TAG #: T-400

LOCATION: MINEHEAD COMPRESSOR STATION — L.S.D.: 03-06-049-18 W5M

CUSTOMER: HUSKY OIL OPERATIONS LIMITED % EXCELSIOR ENGINEERING LTD.

DWG/SHOP ORDER: D-2011-8169-50A-002/004 — REV. 1