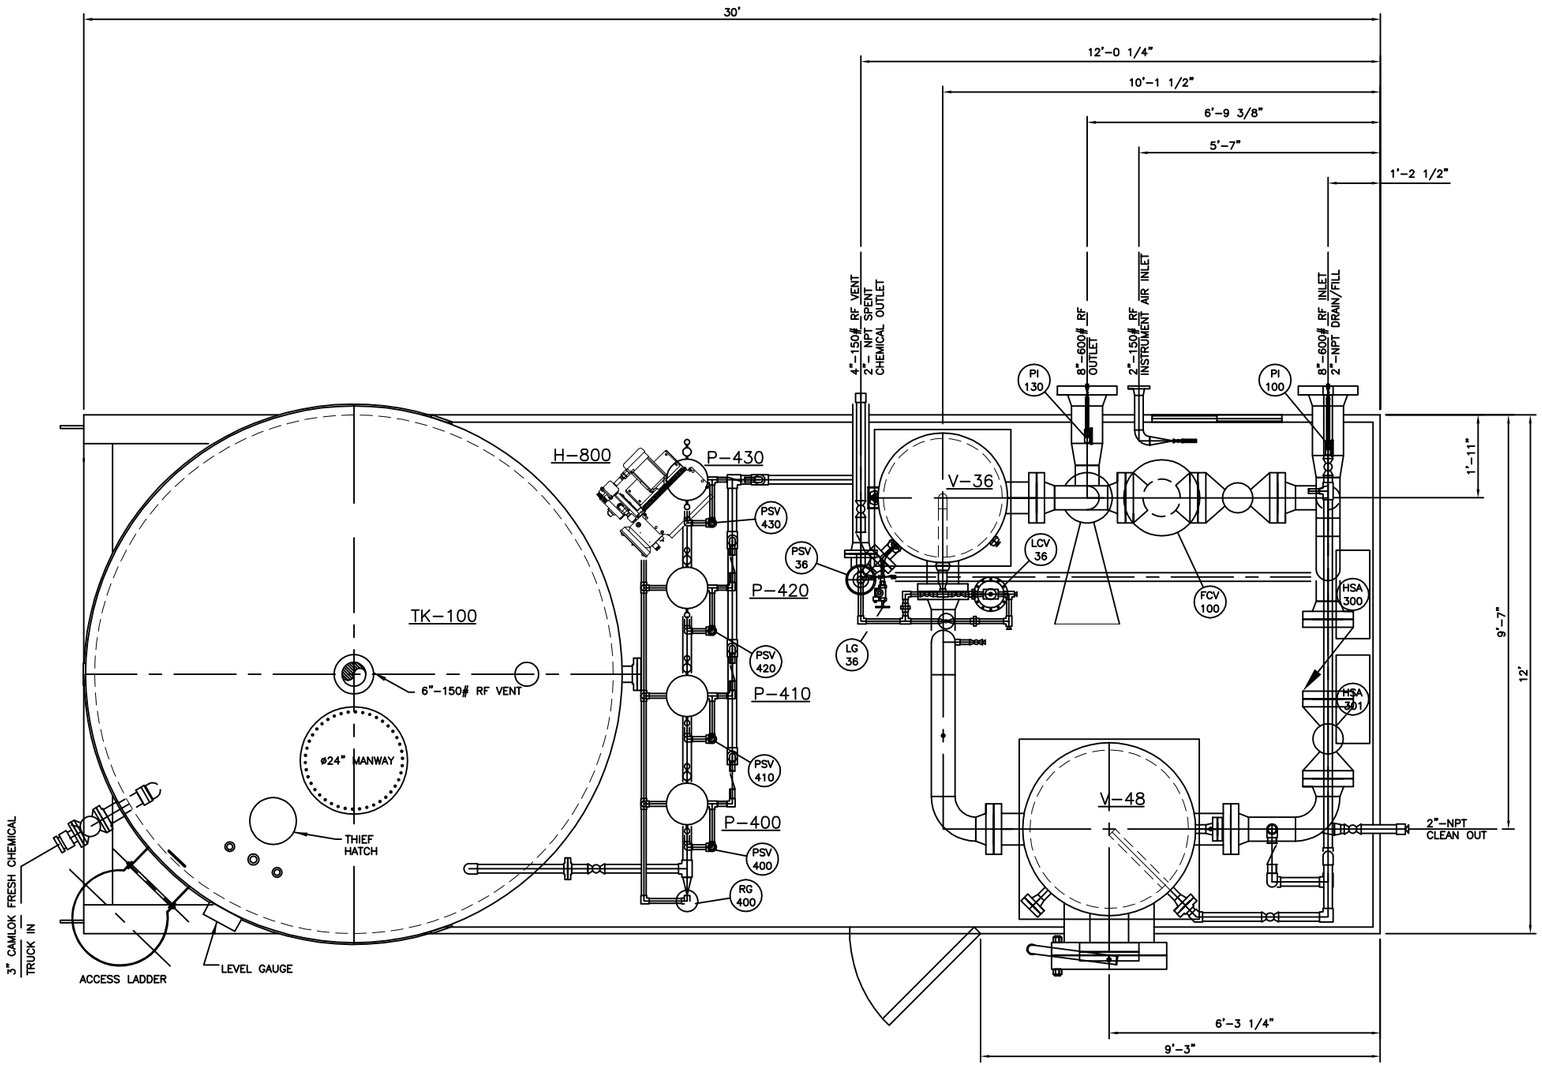

PLAN VIEW

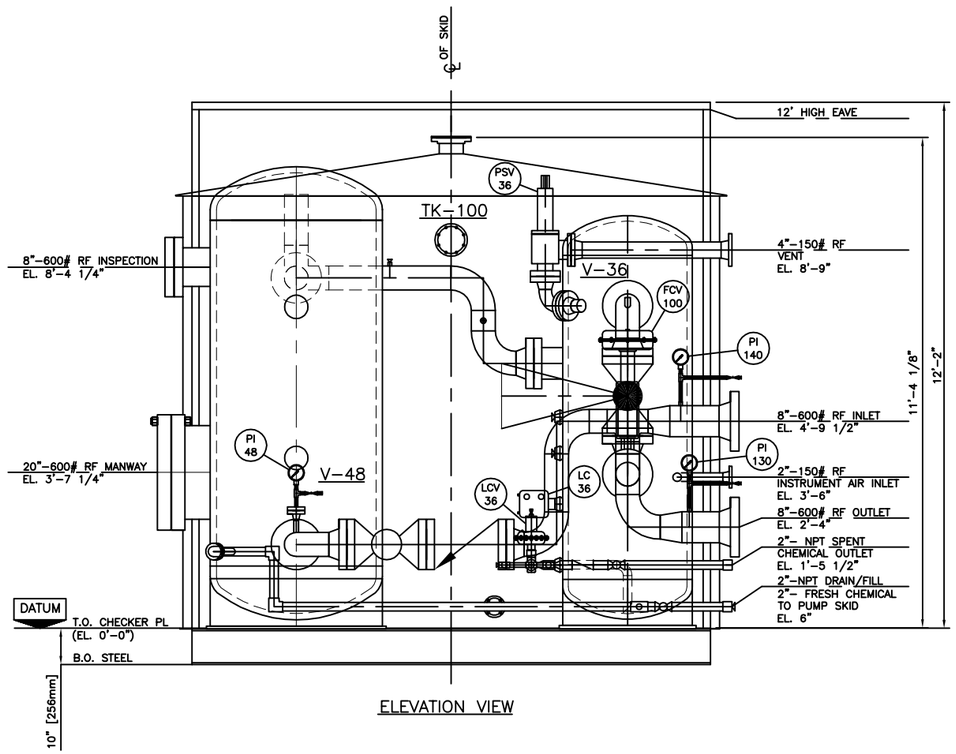

ELEVATION VIEW

NOT TO BE USED FOR CONSTRUCTION UNLESS AS BUILT

GENERAL NOTES: –

REV.	DATE	DESCRIPTION	DRAWN	CHECK	DESIGN	APPR.
0	05–JUN–13	ISSUED FOR CONSTRUCTION	CB		LM	

ULTRAFAB INDUSTRIES LTD.

TOURMALINE OIL CORP.

200 BBL DOUBLE WALL c/w SWEETENING TOWER & SEPARATOR – GENERAL ARRANGEMENT

1:40	LA139–407	DATE: 02–05–13	TIME: 16:13
QUOTE REF: –	FILE: – Projects 2013/139–400/139–407/Drawings/LA139–407		

THIS DRAWING AND THE DESIGN IT COVERS ARE CONFIDENTIAL AND THE PROPERTY OF ULTRAFAB INDUSTRIES LTD., AND SHALL NOT BE DISCLOSED TO OTHERS OR REPRODUCED IN ANY MANNER OR USED FOR ANY PURPOSE WHATSOEVER EXCEPT BY WRITTEN CONSENT OF ULTRAFAB.