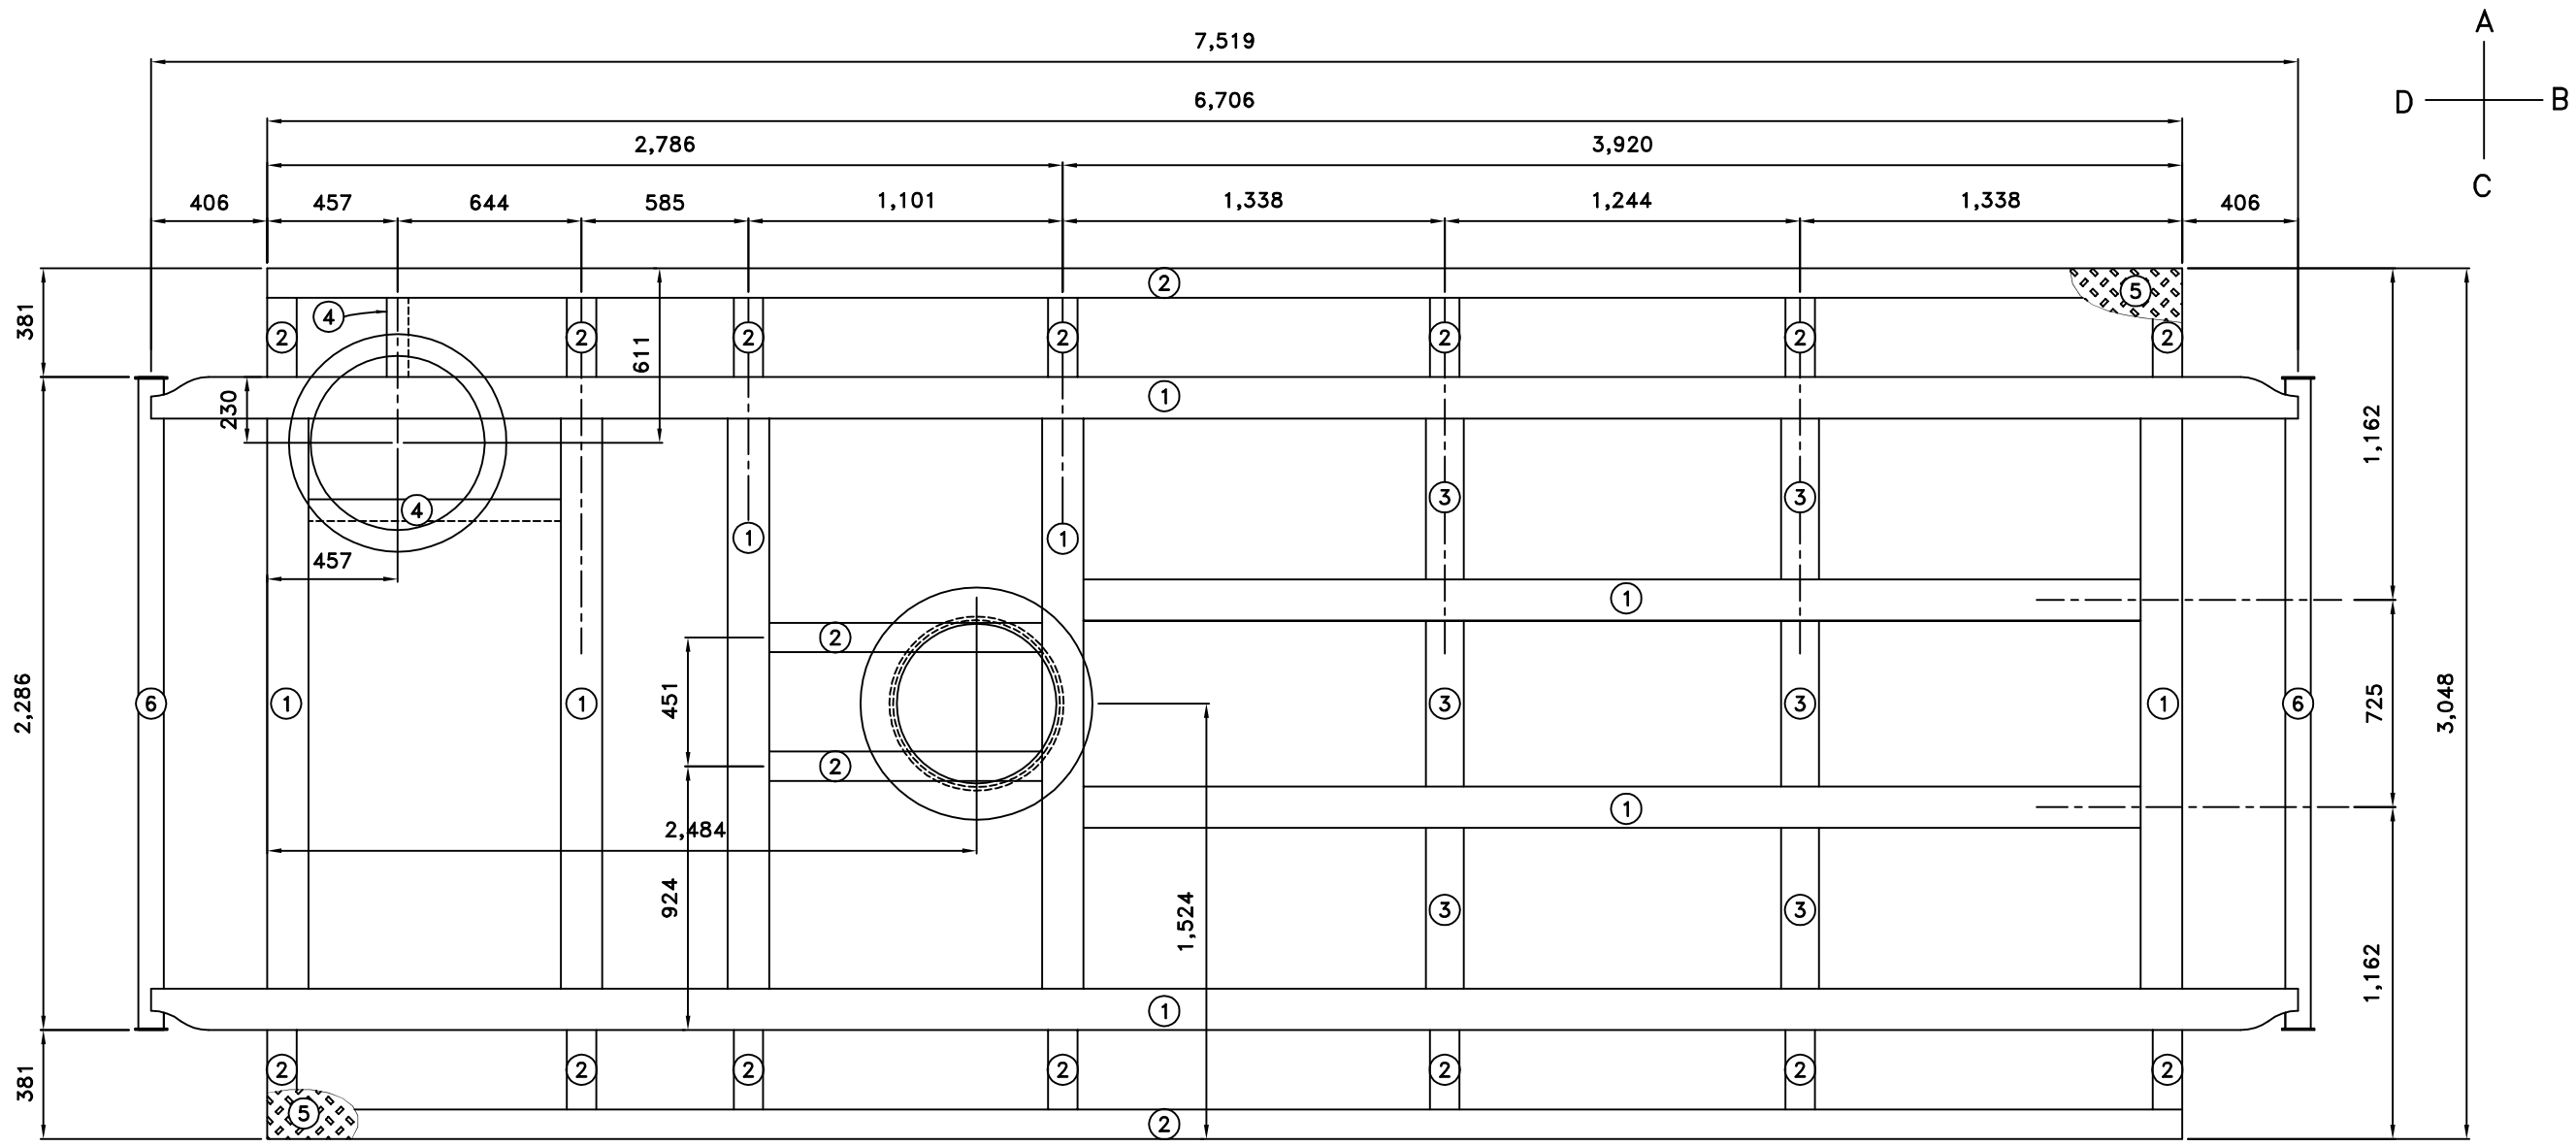

MATERIAL LIST			
1	10" WIDE FLANGE (W250 x 33)	4	3" ANGLE IRON (75 x 75 x 6)
2	4" WIDE FLANGE (W100 x 19)	5	3/16" CHECKER PLATE
3	8" WIDE FLANGE (W200 x 27)	6	3" SCH 160 PIPE

PLACE 3" ANGLE IRON AT ALL
CHECKER PLATE SEAMS AND
IN AREAS LARGER THAN 9' SQUARE
UNLESS OTHERWISE SPECIFIED

SKID LAYOUT
SCALE 1:25

REV.	DESCRIPTION	BY	APP.	DATE
0	ISSUED CONSTRUCTION	WST	–	00-03-20

JIRO Manufacturing Ltd.
5221-46 St.
Box 1450, Stettler Alberta
T0C 2L0
Phone: (403) 742-5538
Fax: (403) 742-5539
CAD Department E-mail
cad@jiromfg.com

9000 SERIES COMPRESSOR
ENHANCED RECOVERY SYSTEMS INC.
SKID LAYOUT

CUSTOMER:	CLIENT:	JOB NO.:
–	–	9099

Drawn by:	Checked by:	DATE:	SCALE:	DRAWING NO.:	REV.:
W.S. TURNBULL		00-03-20	1:25	J-102-05	0

THIS DRAWING IS THE PROPERTY OF JIRO MFG. LTD. IT MAY NOT BE REPRODUCED WITHOUT THE PERMISSION OF JIRO MFG. LTD. PLOT BY: Scott PLOT TIME: 03/20/00 02:30 PM MOD. BY: Scott DWG NAME: 9099-skid