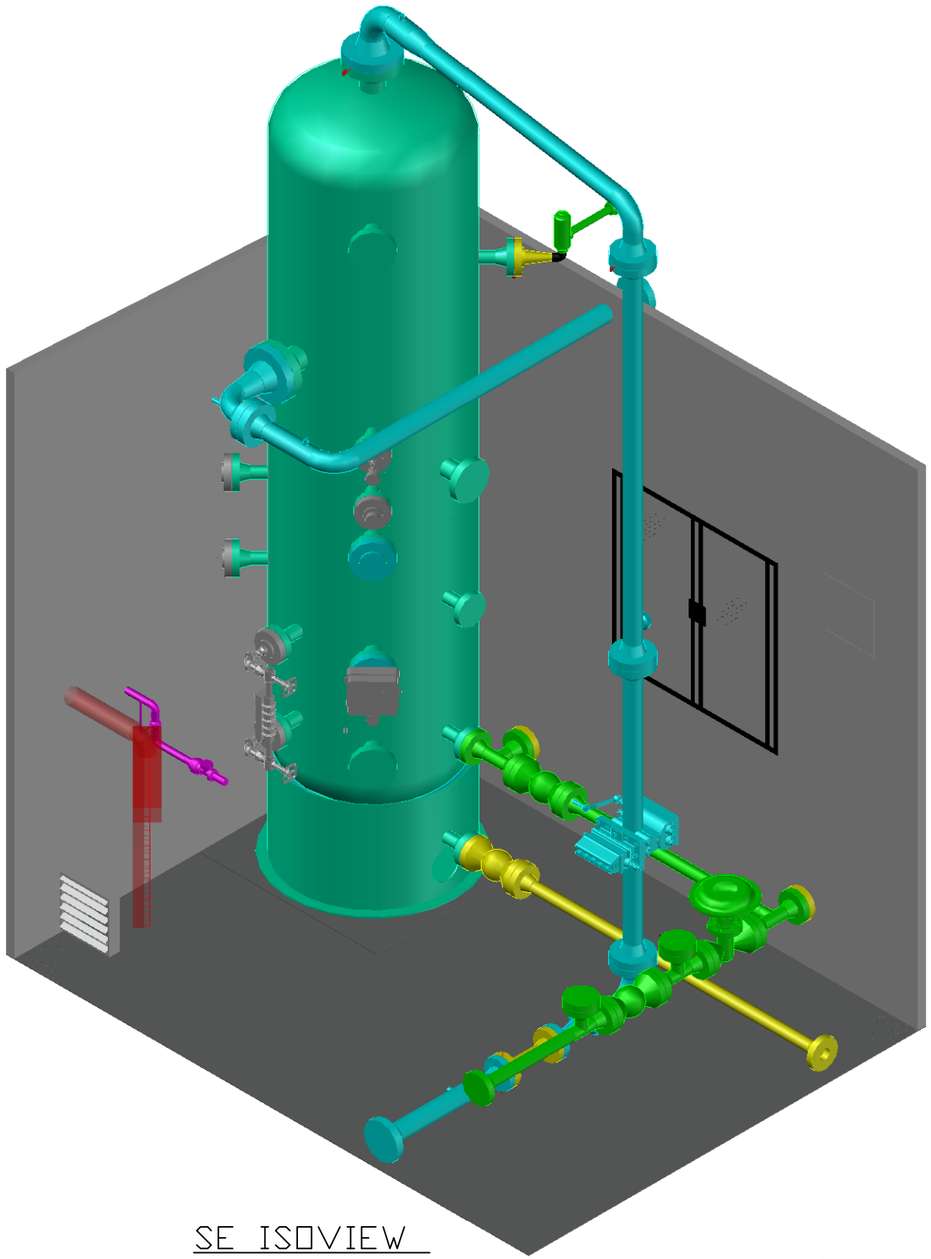

SE ISOVIEW

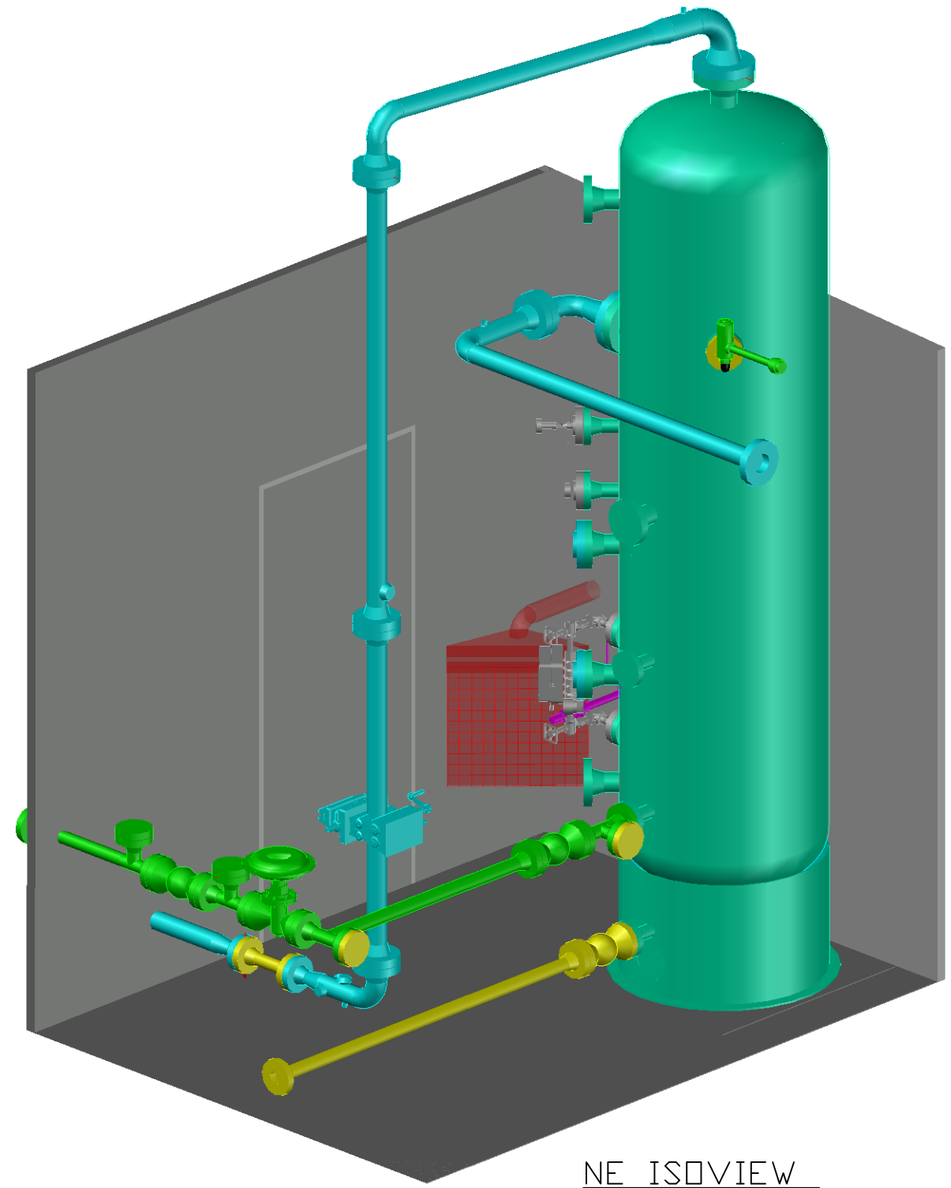

NE ISOVIEW

STAMPS & PERMITS

OFFICE MNGR:_____ DATE:_____
ISSUED TO FAB MNGR:_____ DATE:_____

REV. #	REVISION	BY	DWN	APPR.	DATE
A	ISSUED FOR APPROVAL		CT	.	29-11-23

TKS CONTROLS LTD.

DATE: 29-11-2023
DESIGNED BY: TKS
DRAWN BY: C.TOWERS
CHECKED BY:
APPROVED BY:
SCALE: NTS

DOCKOTA EQUIPMENT CORP

TITLE: 36"DD x 10'-0" S/S VERTICAL SEPARATOR
3" INCH GAS OUTLET
GENERAL ARRANGEMENT DRAWING

PROJECT NO.: 18315
SHEET NO.: 1 OF 3
DRAWING NO.: TKS-#18315ISO
REV. NO.: A